


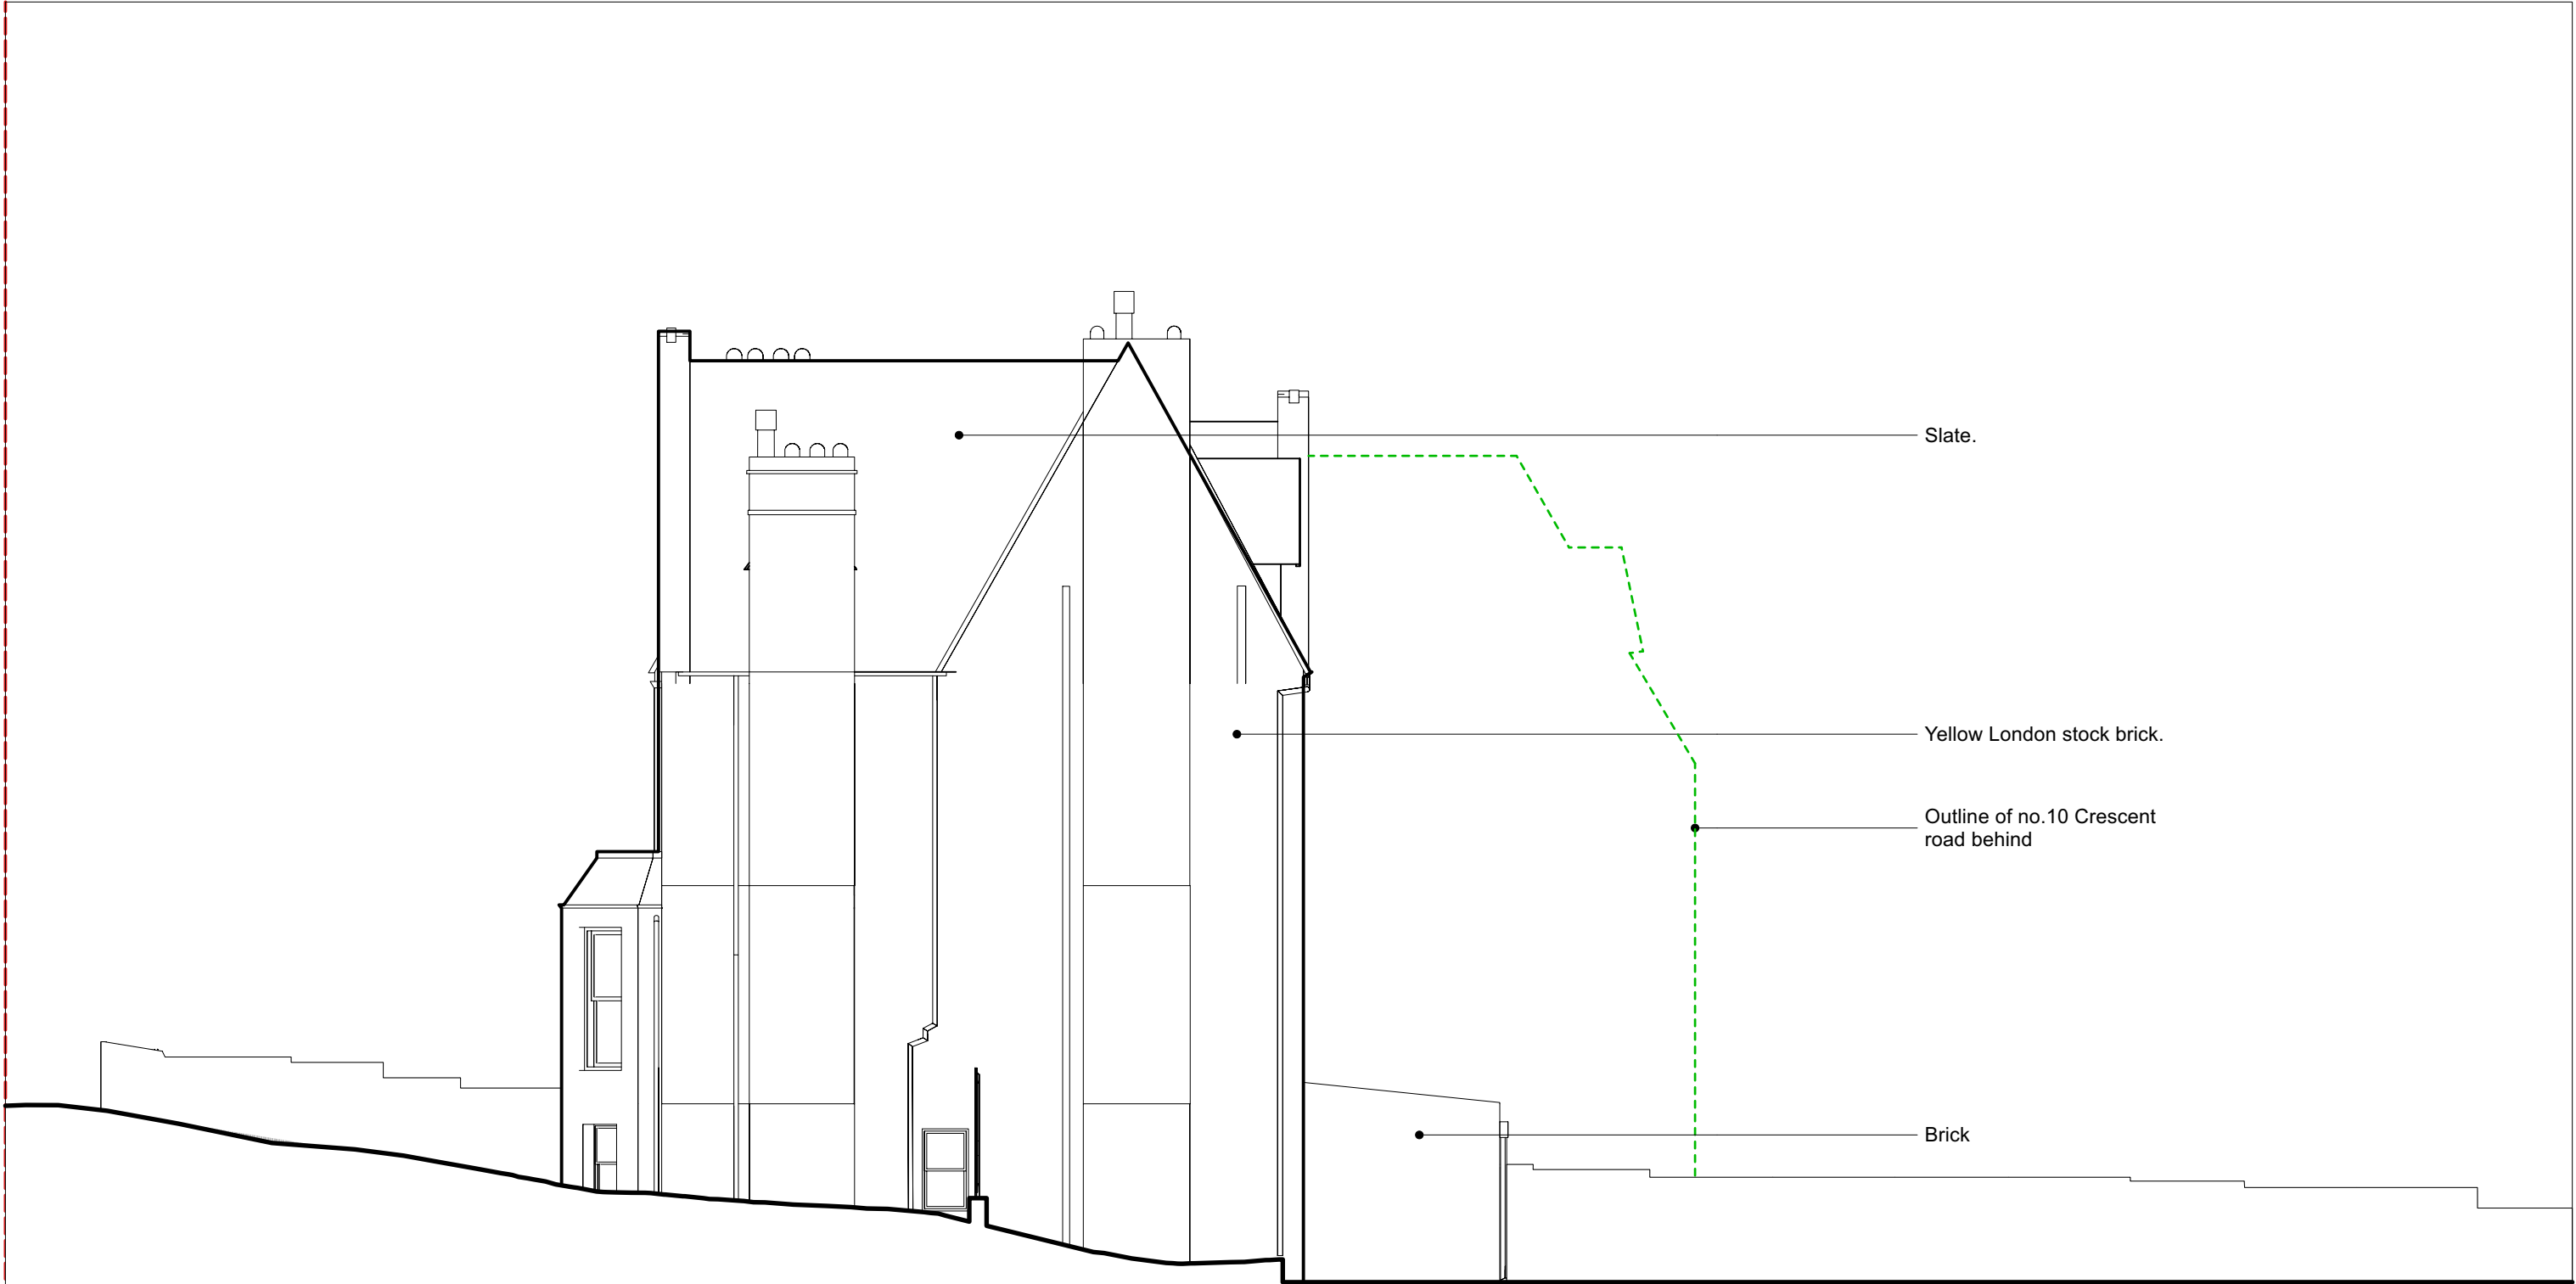

8 CRESCENT ROAD

revisions P1		Mulroy 020 4530 9400 www.mulroyarchitects.com	project 8 Crescent Road, London, N8 8AT				
			for Jacqueline Powell and Jamil Farooqi				
			title Side Elevation - Existing				
			status RIBA Stage 3				
scale 1:100			size A3		drawing number 22049-3-031		P1