



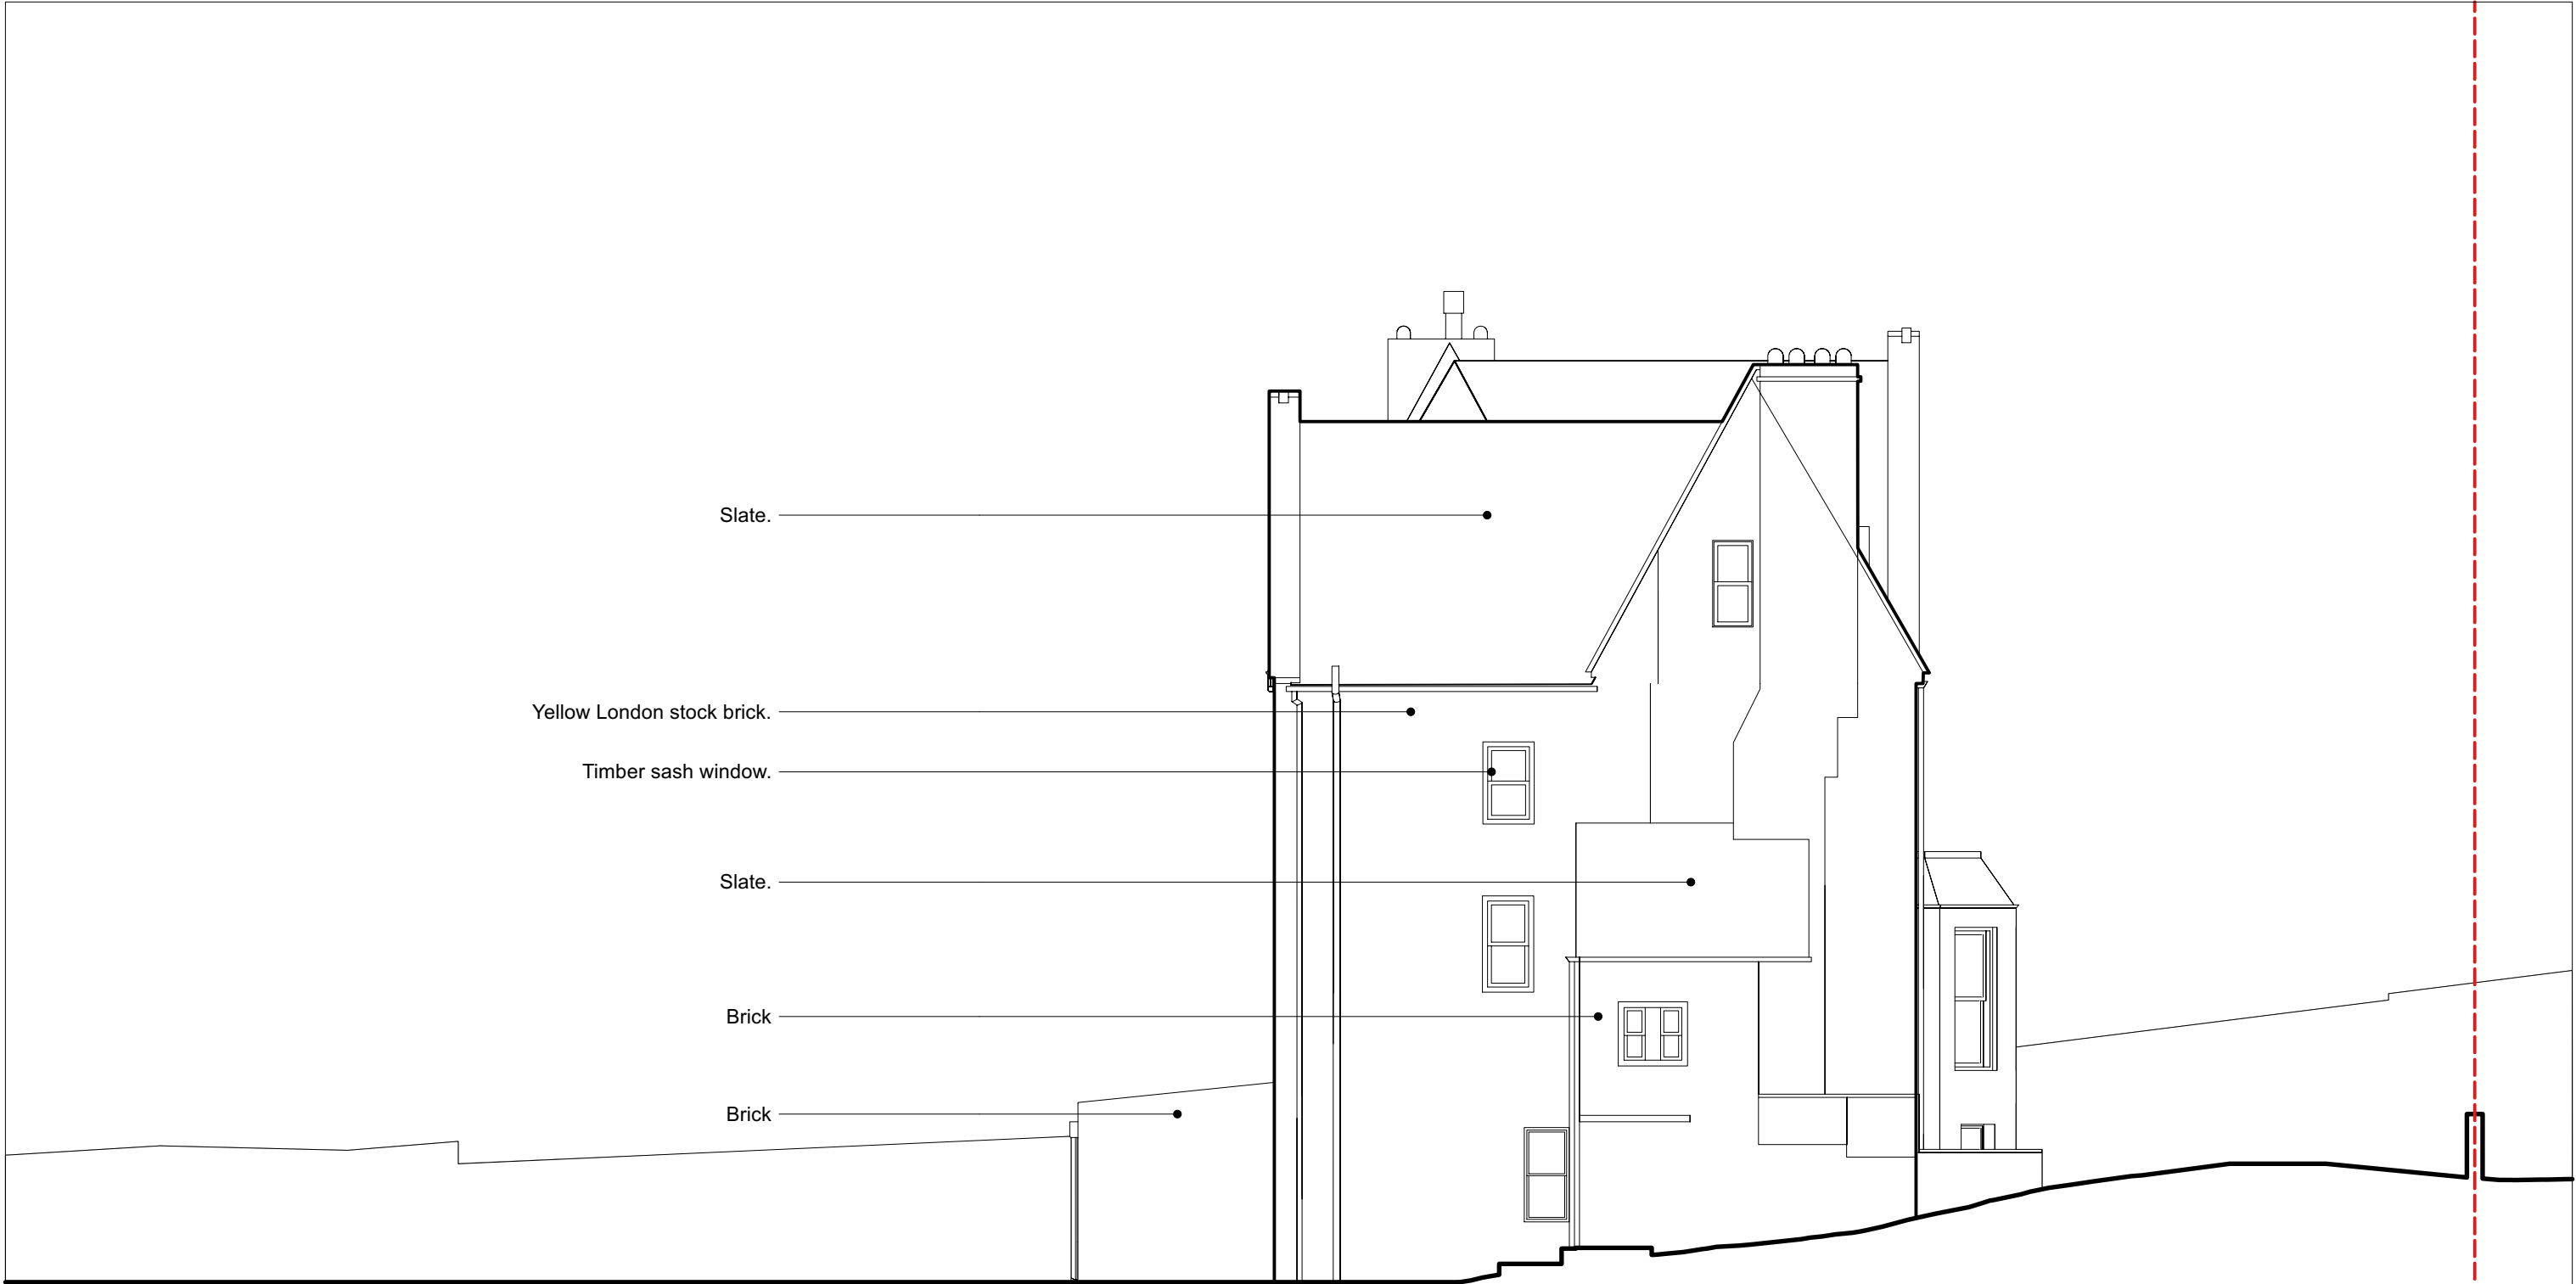

8 CRESCENT ROAD

revisions
P1

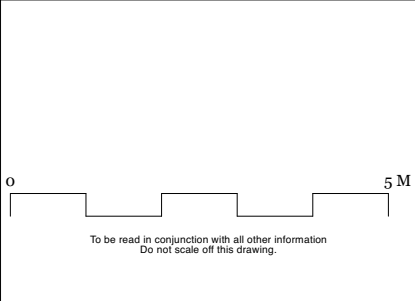

Mulroy

020 4530 9400
www.mulroyarchitects.com

project	8 Crescent Road, London, N8 8AT		
for	Jacqueline Powell and Jamil Farooqi		
title	Side Elevation - Existing		
status	RIBA Stage 3		
scale	size	drawing number	
1:100	A3	22049-3-032	P1