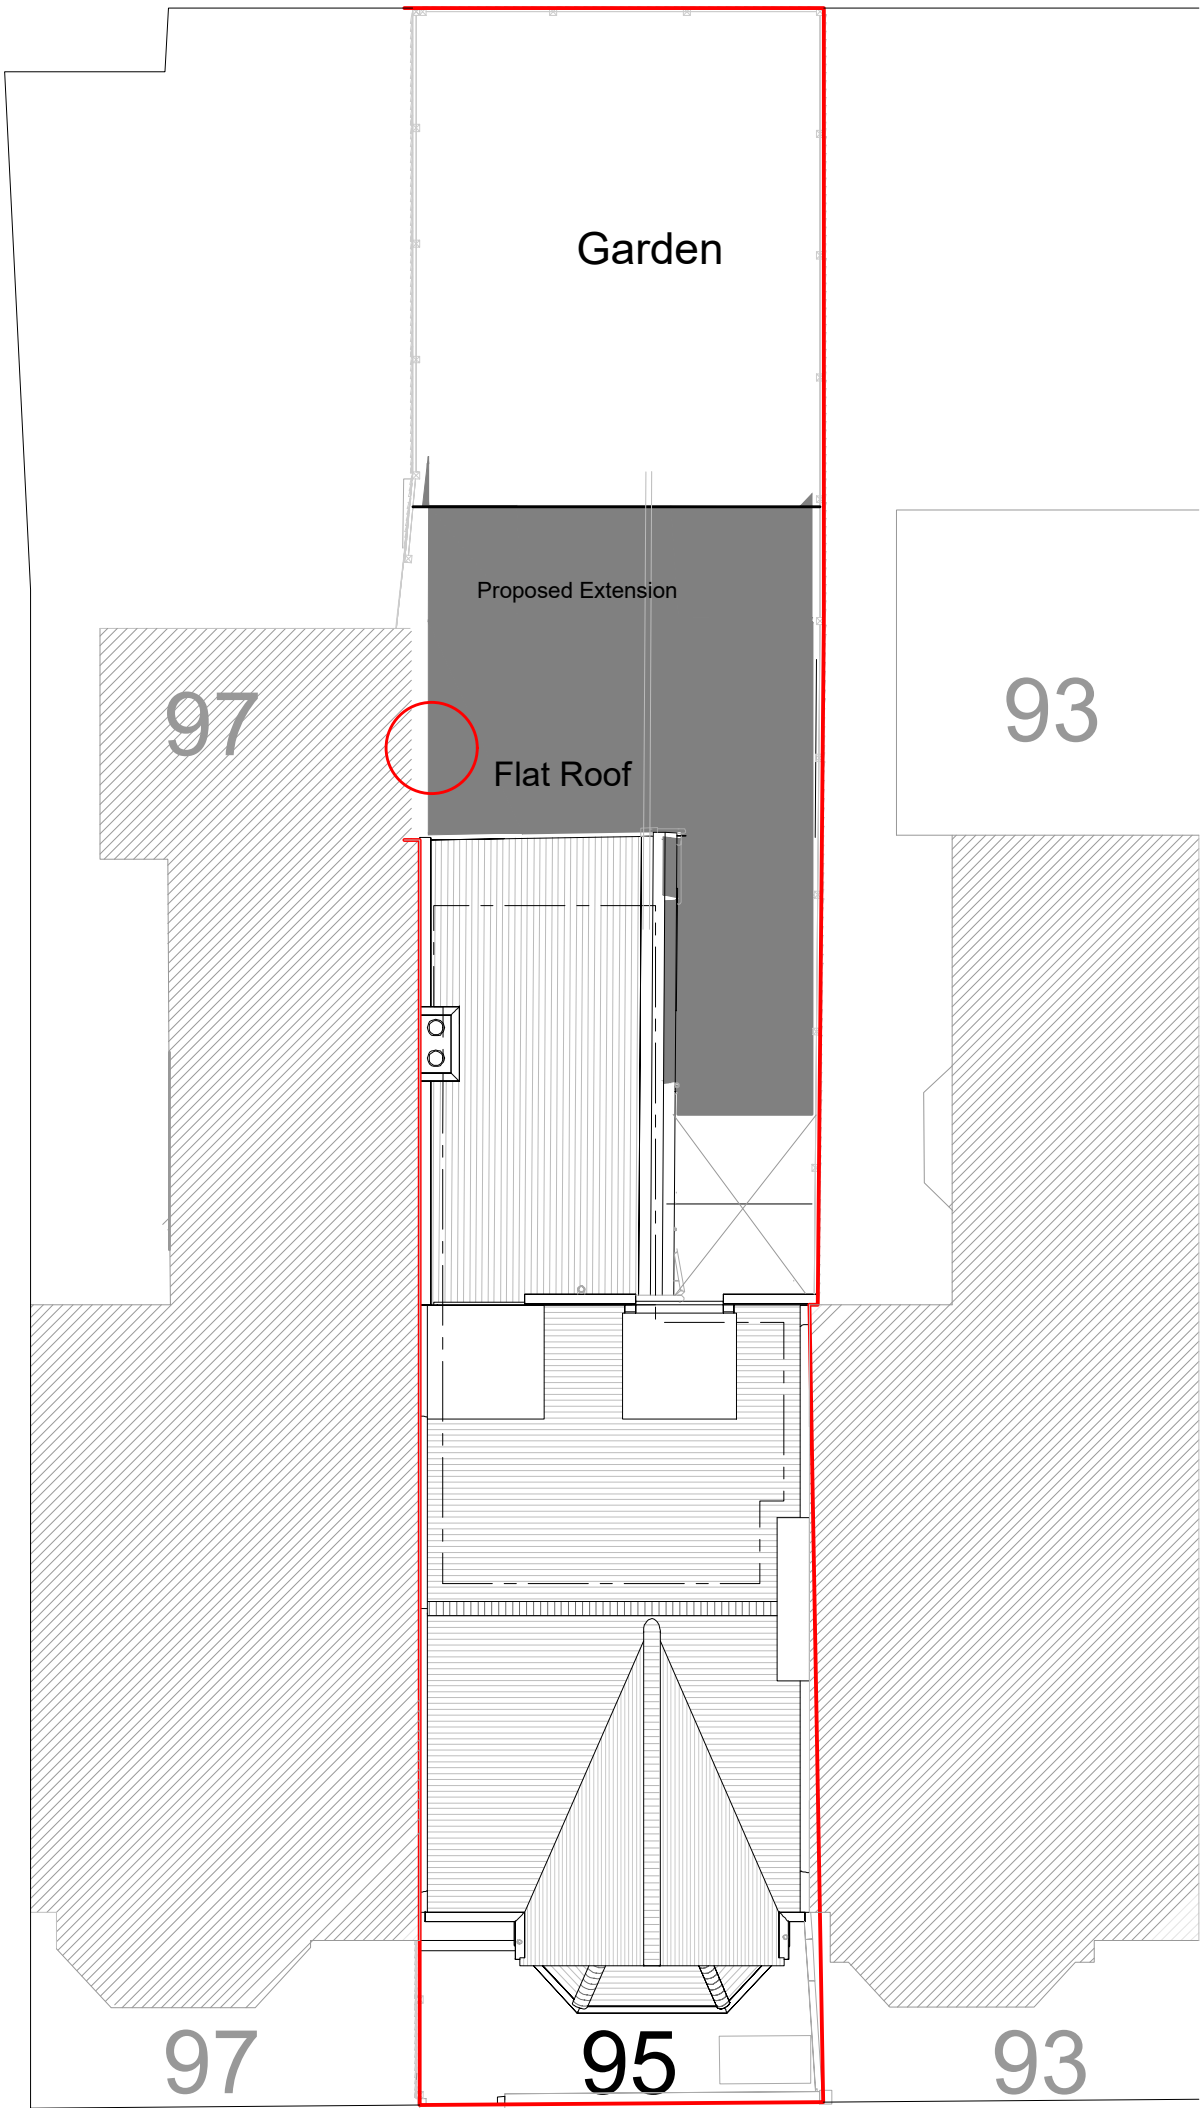


Project:
**Proposed ground floor
side/rear extension,Dormer extension
and all associated works at:**
95 BURGoyNE ROAD
N4 1AB

Drawing:
Proposed Block Plan

Scale: 1/500

Date: Nov`22

Purpose of Issue:
Full Household Planning
Application
PARTY WALL

Job Reference	Drawing Number	Rev
95/BURG/PTY/-011		