


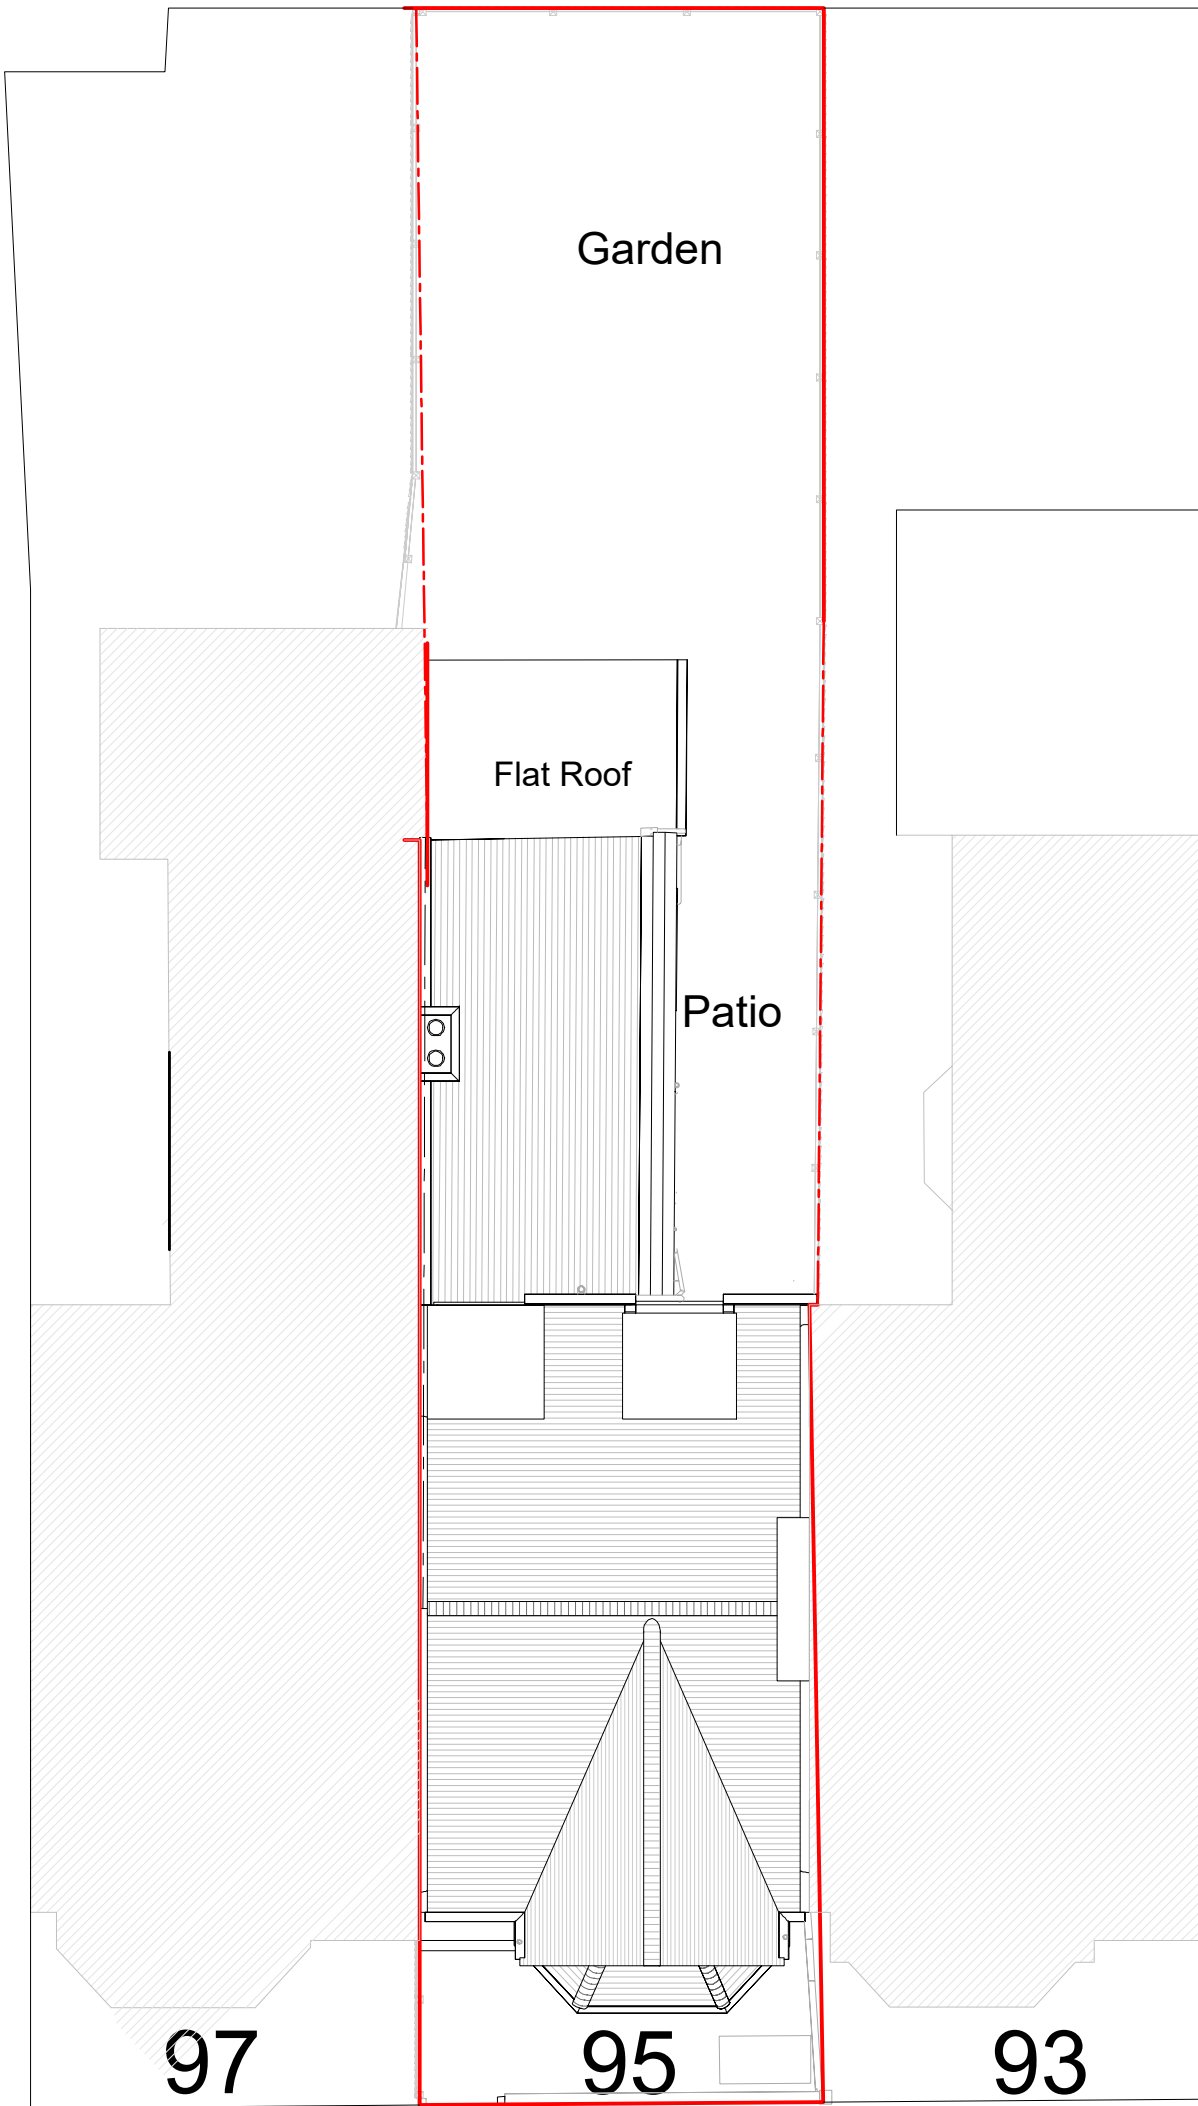

EXISTING BLOCK PLAN

97

95

93

SCALE

0m

1

2

5

10

N

Project:
Proposed ground floor
side/rear extension,Dormer extension
and all associated works at:
95 BURGDOYNE ROAD
N4 1AB

Drawing:
Details

Scale: 1/500

Date: Nov`22

Purpose of Issue:

Full Household Planning
Application

Job Reference Drawing Number Rev

95/BURG/PTY/-012