

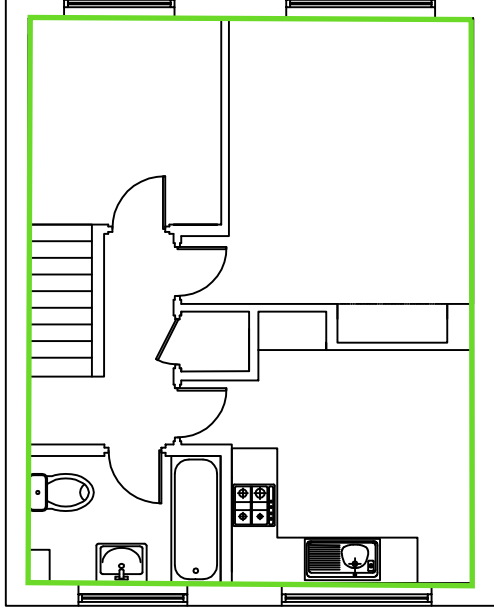


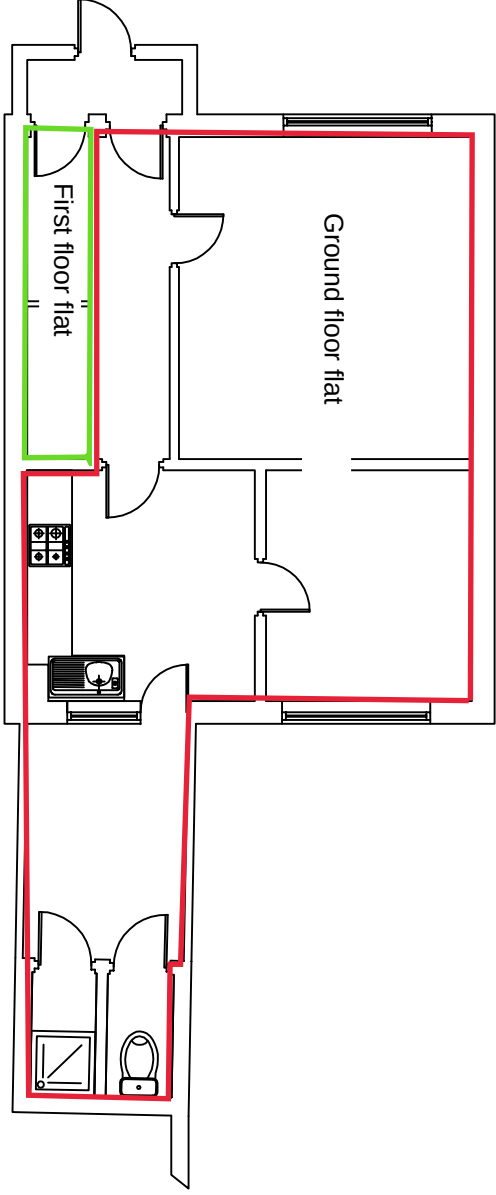

Location Plan 1:1250
Licence number 100020449

Site 

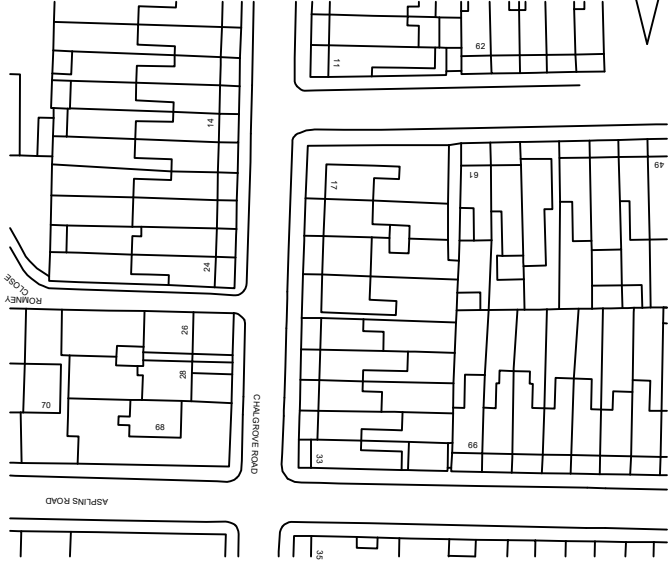

OCC, Building A
105 Eade Road
London, N4 1TJ
Tel: (020) 8150 1820
email: info@ajplans.co.uk
web: www.ajplans.co.uk

PROPERTY ADDRESS: 19 Chalgrove Road London N17 0NR	
TITLE: Existing ground and first floor flats	
SCALE: 1:100 (A4)	DRAWING No: CRL.19.LP.
DATE: 05.12.22	DRAWN BY: T. F.