




39 Bracknell Close, London, N22 5RE

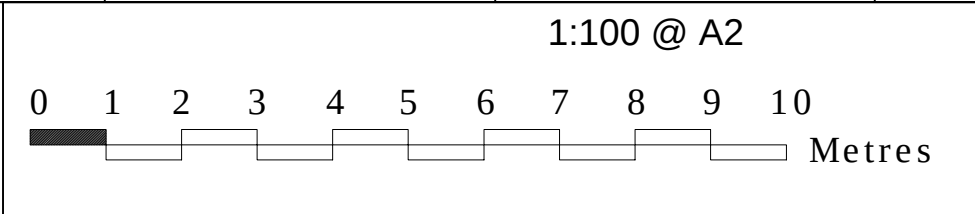

THE GILLETT MACLEOD PARTNERSHIP
Chartered Architects & Town Planning Consultants
1 High Road Old Eastcote Pinner Middlesex HA5 2EW tel. 0208 868 1333

Drg. No. 22/3543/03
Scale 1:100
Date 20/12/22
Drawn by KH

REVISION

NO.	DESCRIPTION
-----	-------------

© drawer