



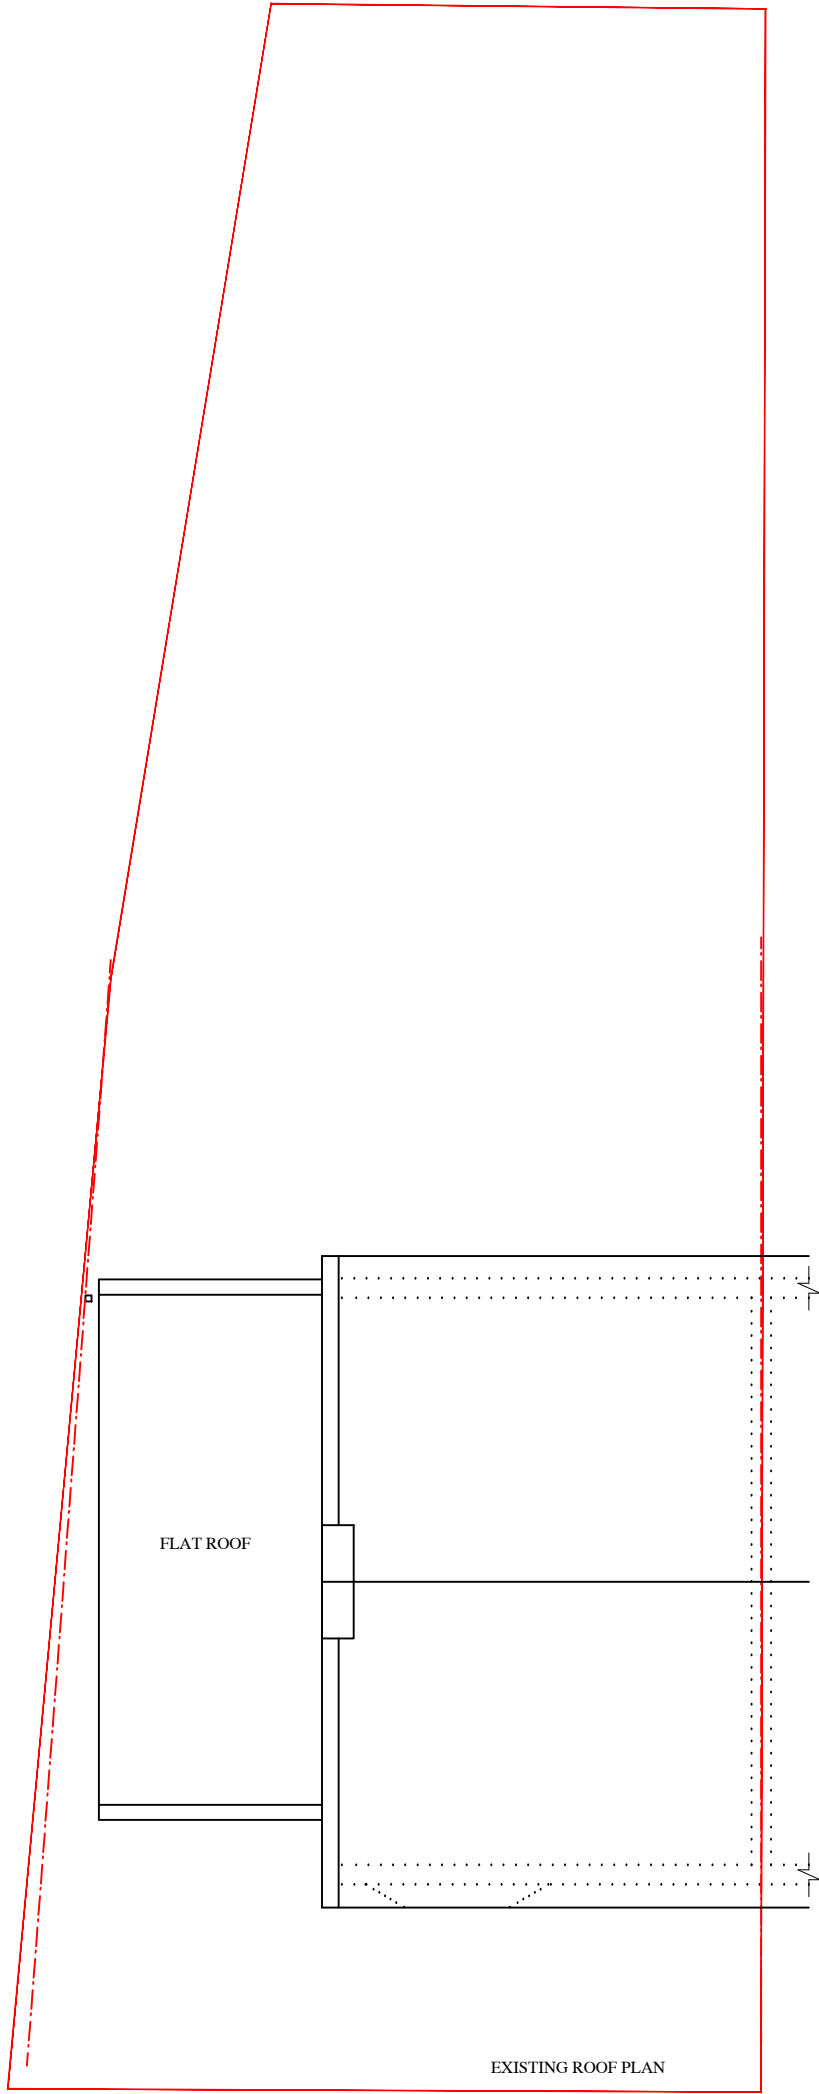

EXISTING BLOCK PLAN

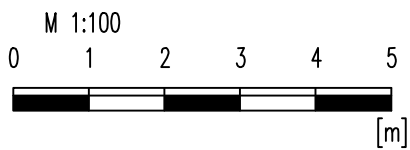

no	revision	date	control
project	67 HIGHAN ROAD TOTTENHAM N17 6NQ		
drawing title	EXISTING BLOCK PLAN		
scale	1/100@A3		
date	OCT' 2022		
drw.no	KADIR-10-PL03		