


8 Parham Way Site/Block plan

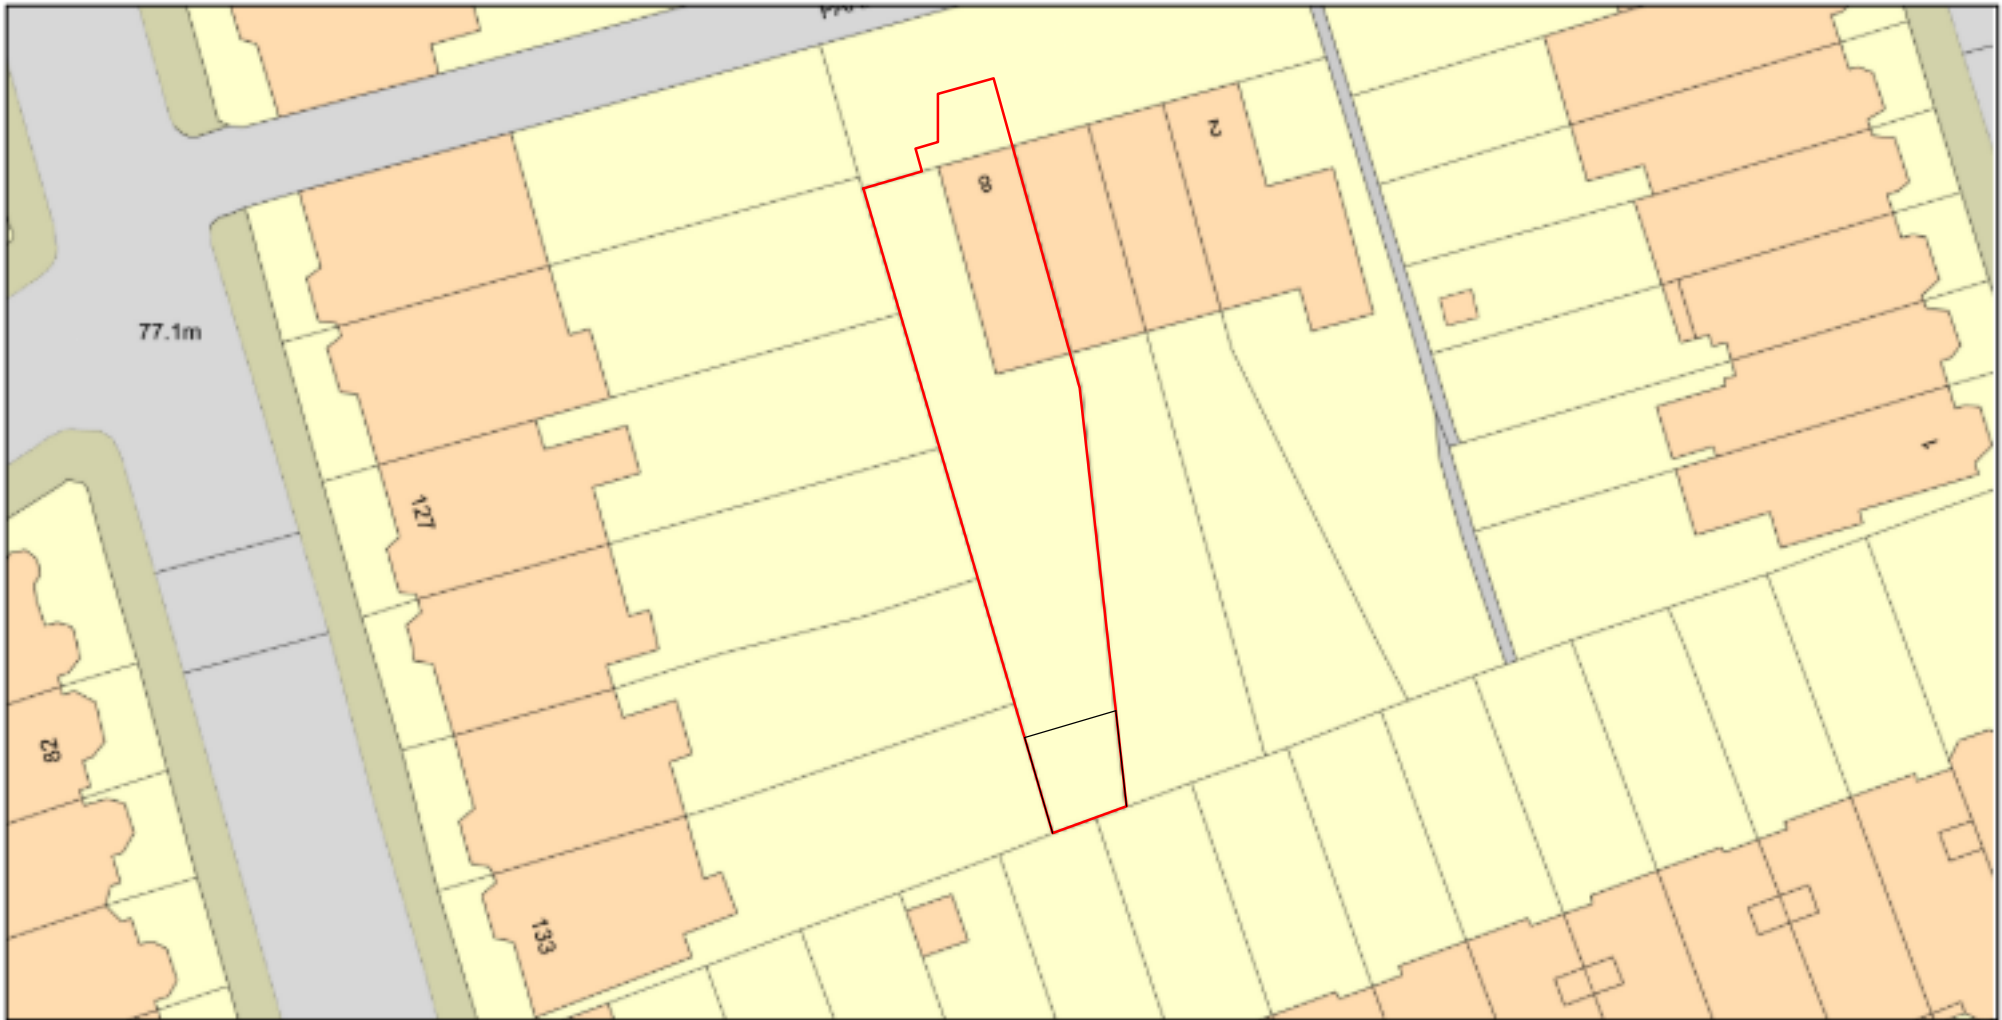

Plan Produced for: Planning Application
Date Produced: 01 Jul 2021
Plan Reference Number: TGRQM21182130719032
Scale: 1:500 @ A4
© Crown copyright and database rights 2021 OS 100042766

FOR INFORMATION

133-S8F-PL-E-80

Drawing: Site/Block Plan

Project: New Roots
Address: 8 Parham Way, London, N10 2AT

Drawn by: AS
Date: 20/09/21
Scale: As indicated
Format: DIN A3




studio 8FOLD ltd
Unit G1 B2, Stamford Works
3 Gillett Street
London, N16 8JH.
United Kingdom
tel (+44) 020 3640 7106
hello@studio8fold.com

No.	Description	Date

Client:
MS & TD
8 Parham Way
London
N10 2AT

Key :
— Site Boundary
— Footprint

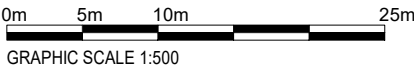

GENERAL NOTES. All dimensions to be checked on site prior to commencement of any works, and/or preparation of any shop drawings. Sizes of and dimensions to any structural elements are indicative only. See structural engineers drawings for actual sizes / dimensions. Sizes of and dimensions to any service elements are indicative only. See service engineers drawings for actual sizes and dimensions. This drawing to be read in conjunction with all relevant drawings, specifications and other Consultants' information. DO NOT SCALE FROM THIS DRAWING. This drawing is the property of studio 8FOLD.

0.420 x 0.297 = 0.12 m²