





Existing Front Elevation

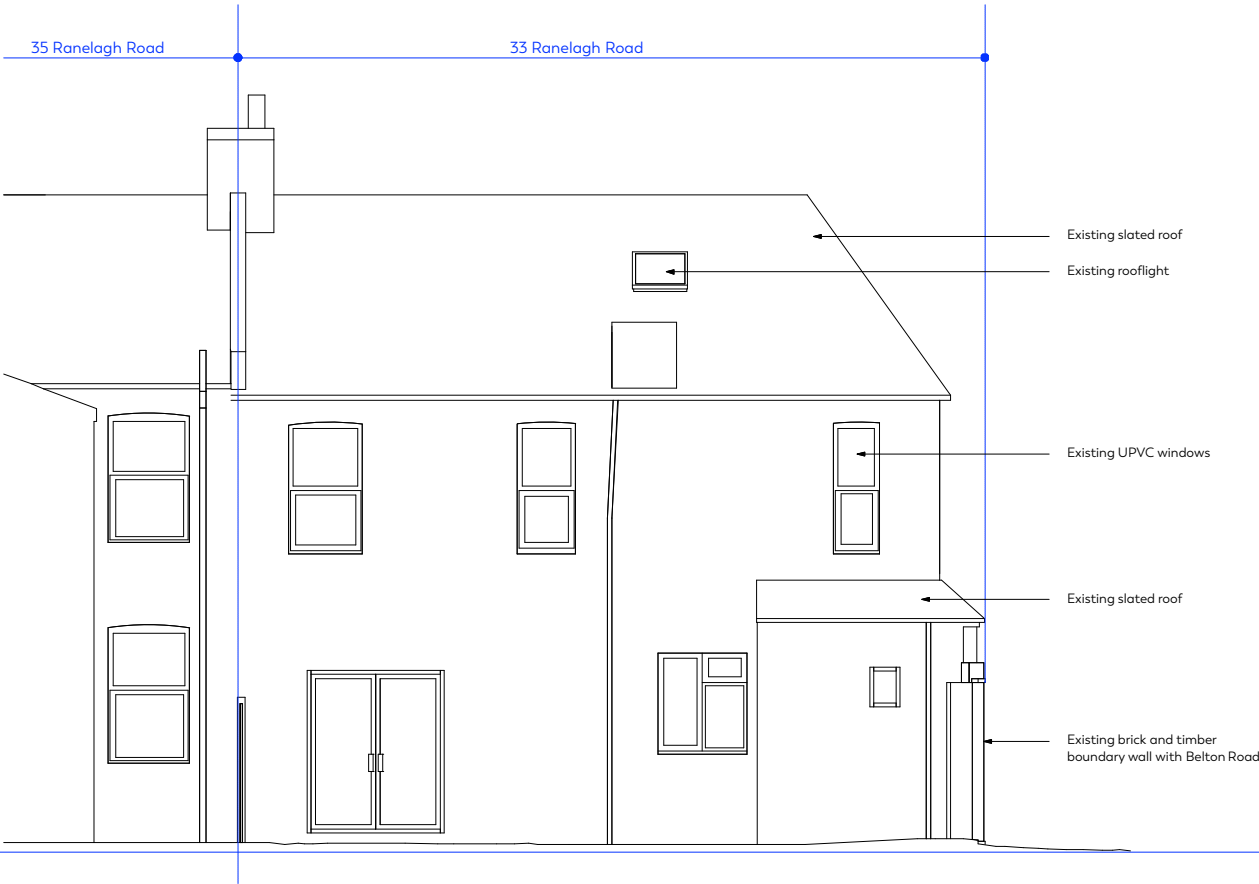

Existing Rear Elevation

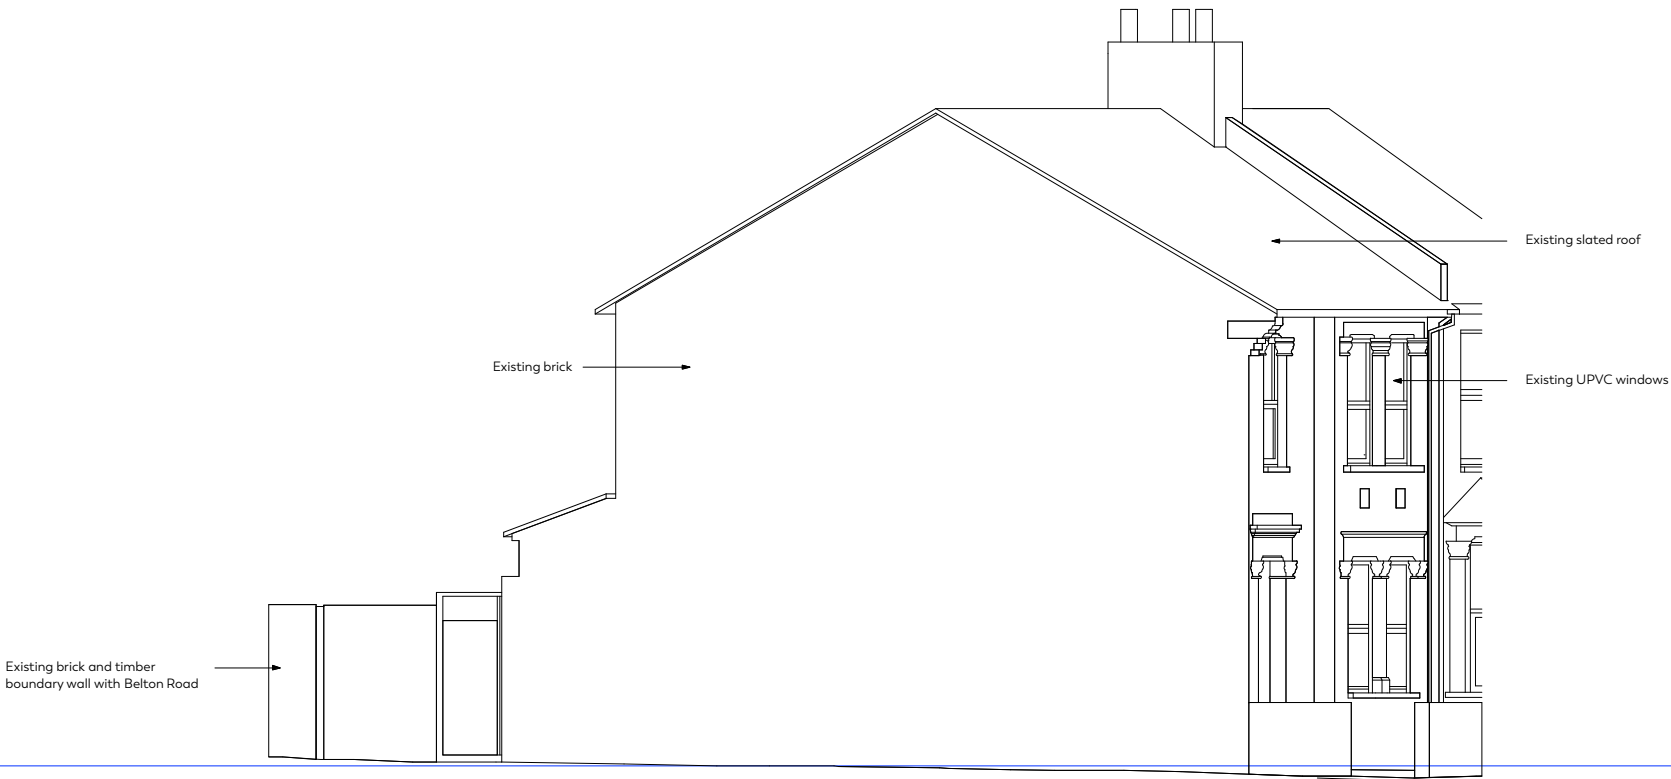

Existing Side Elevation

