




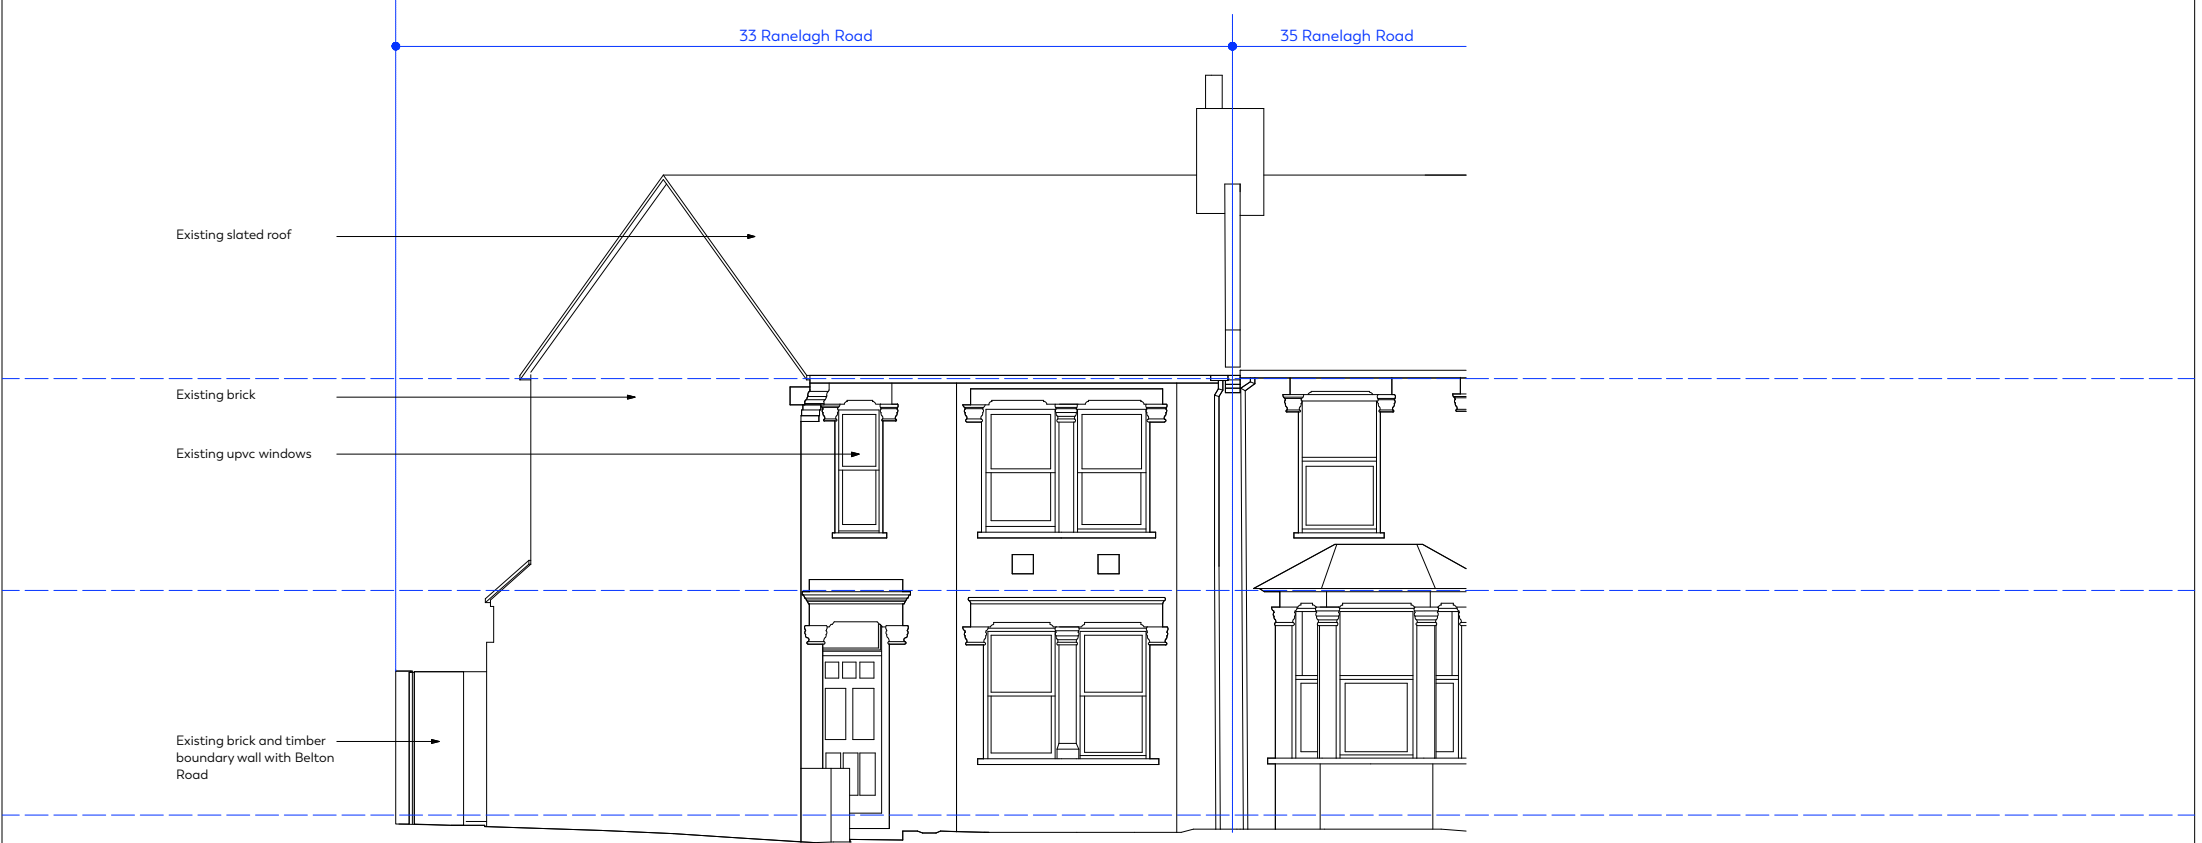

Proposed Front Elevation

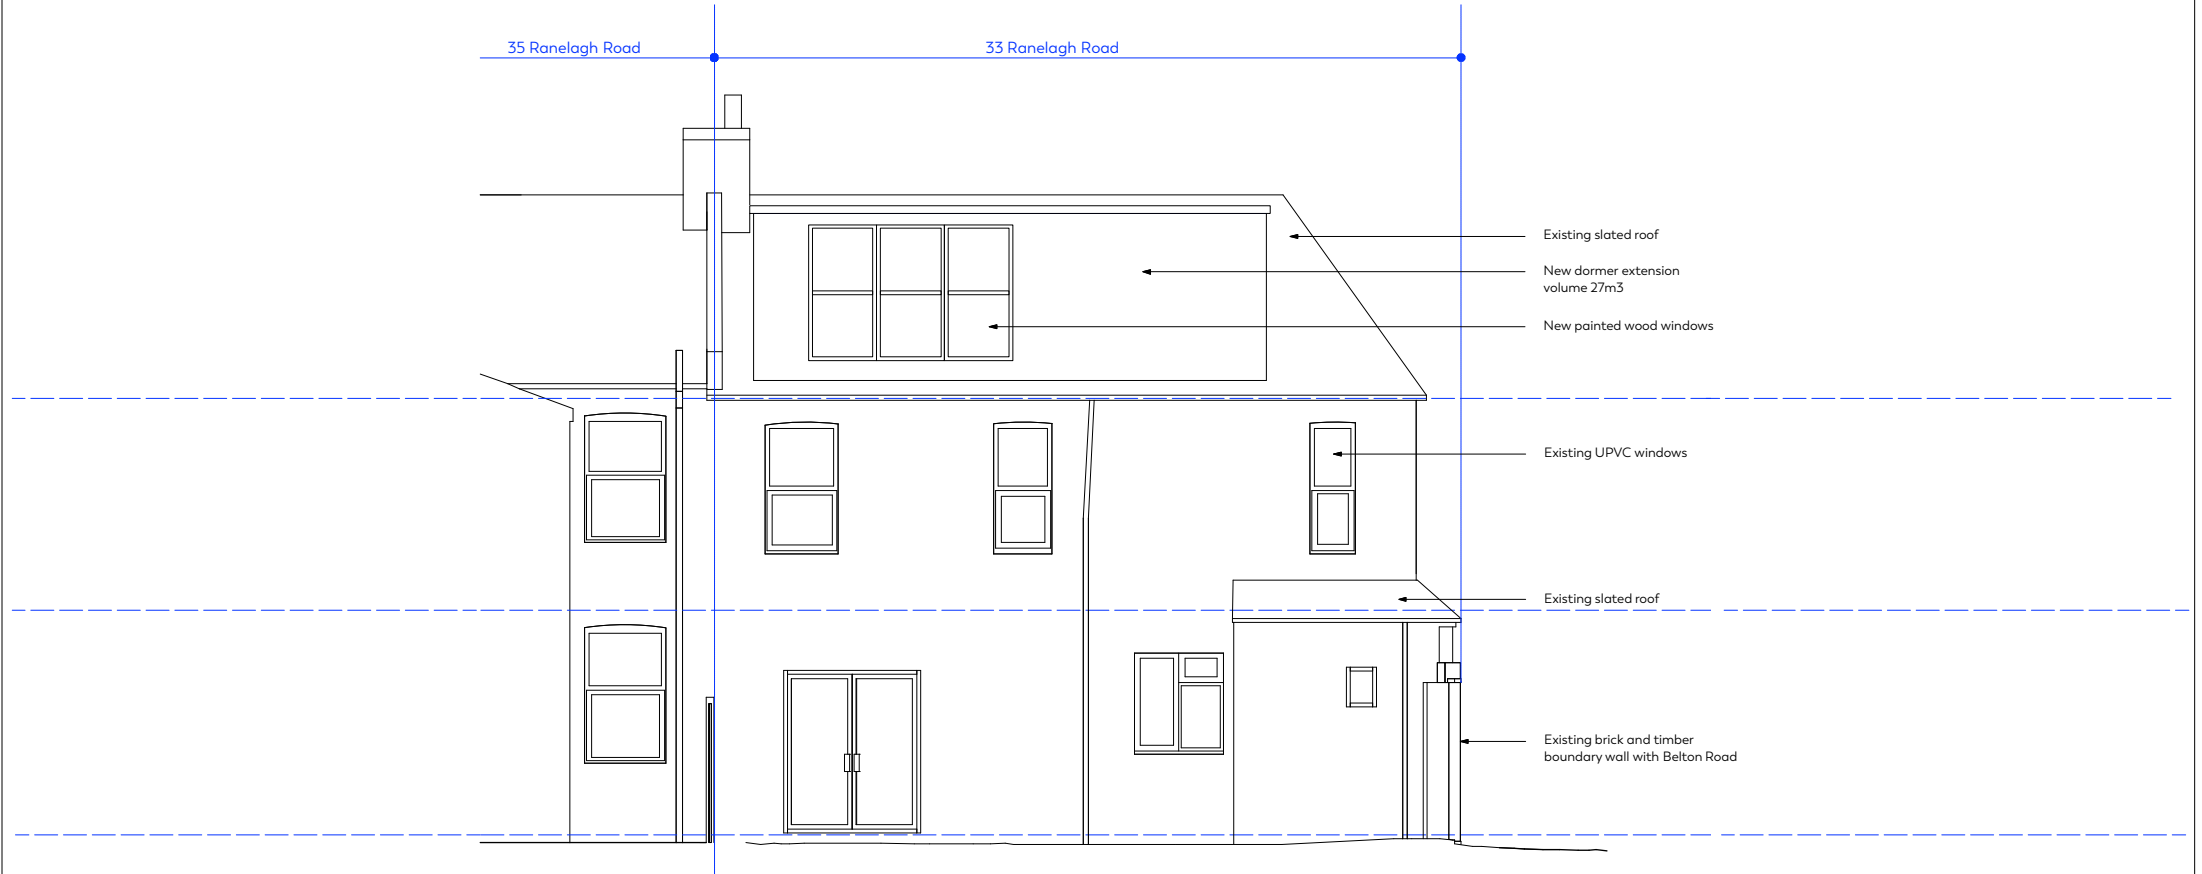

Proposed Rear Elevation

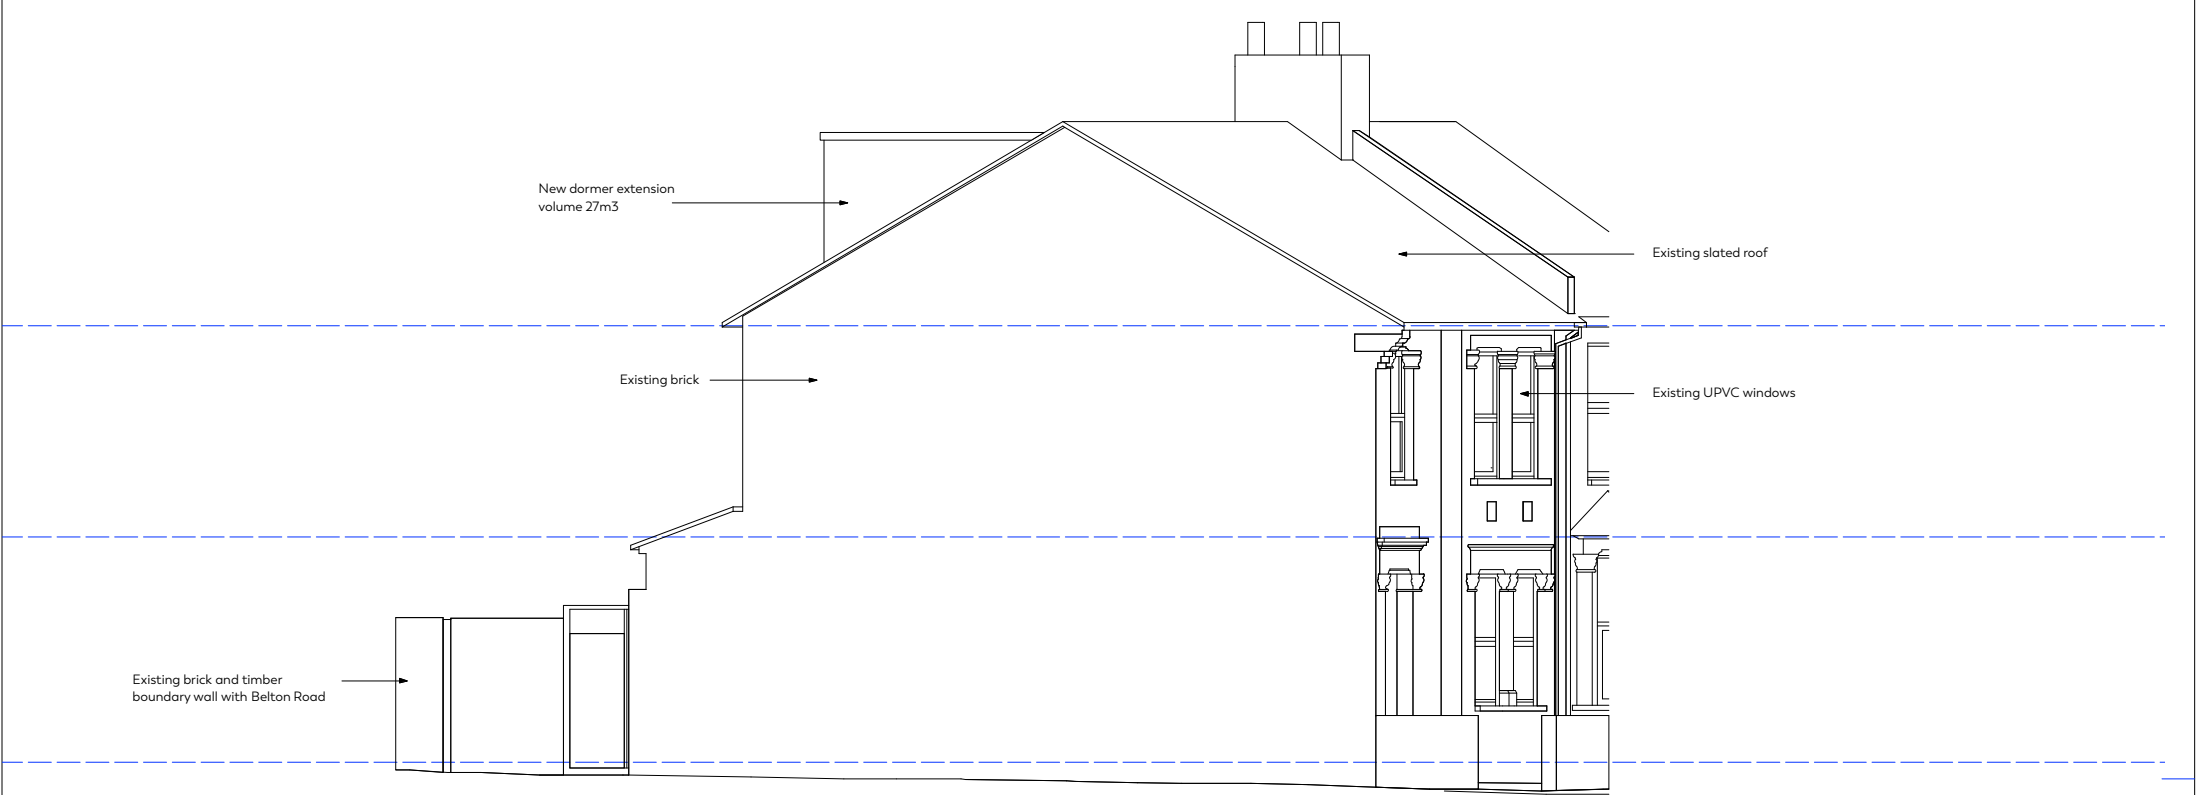

Proposed Side Elevation

