



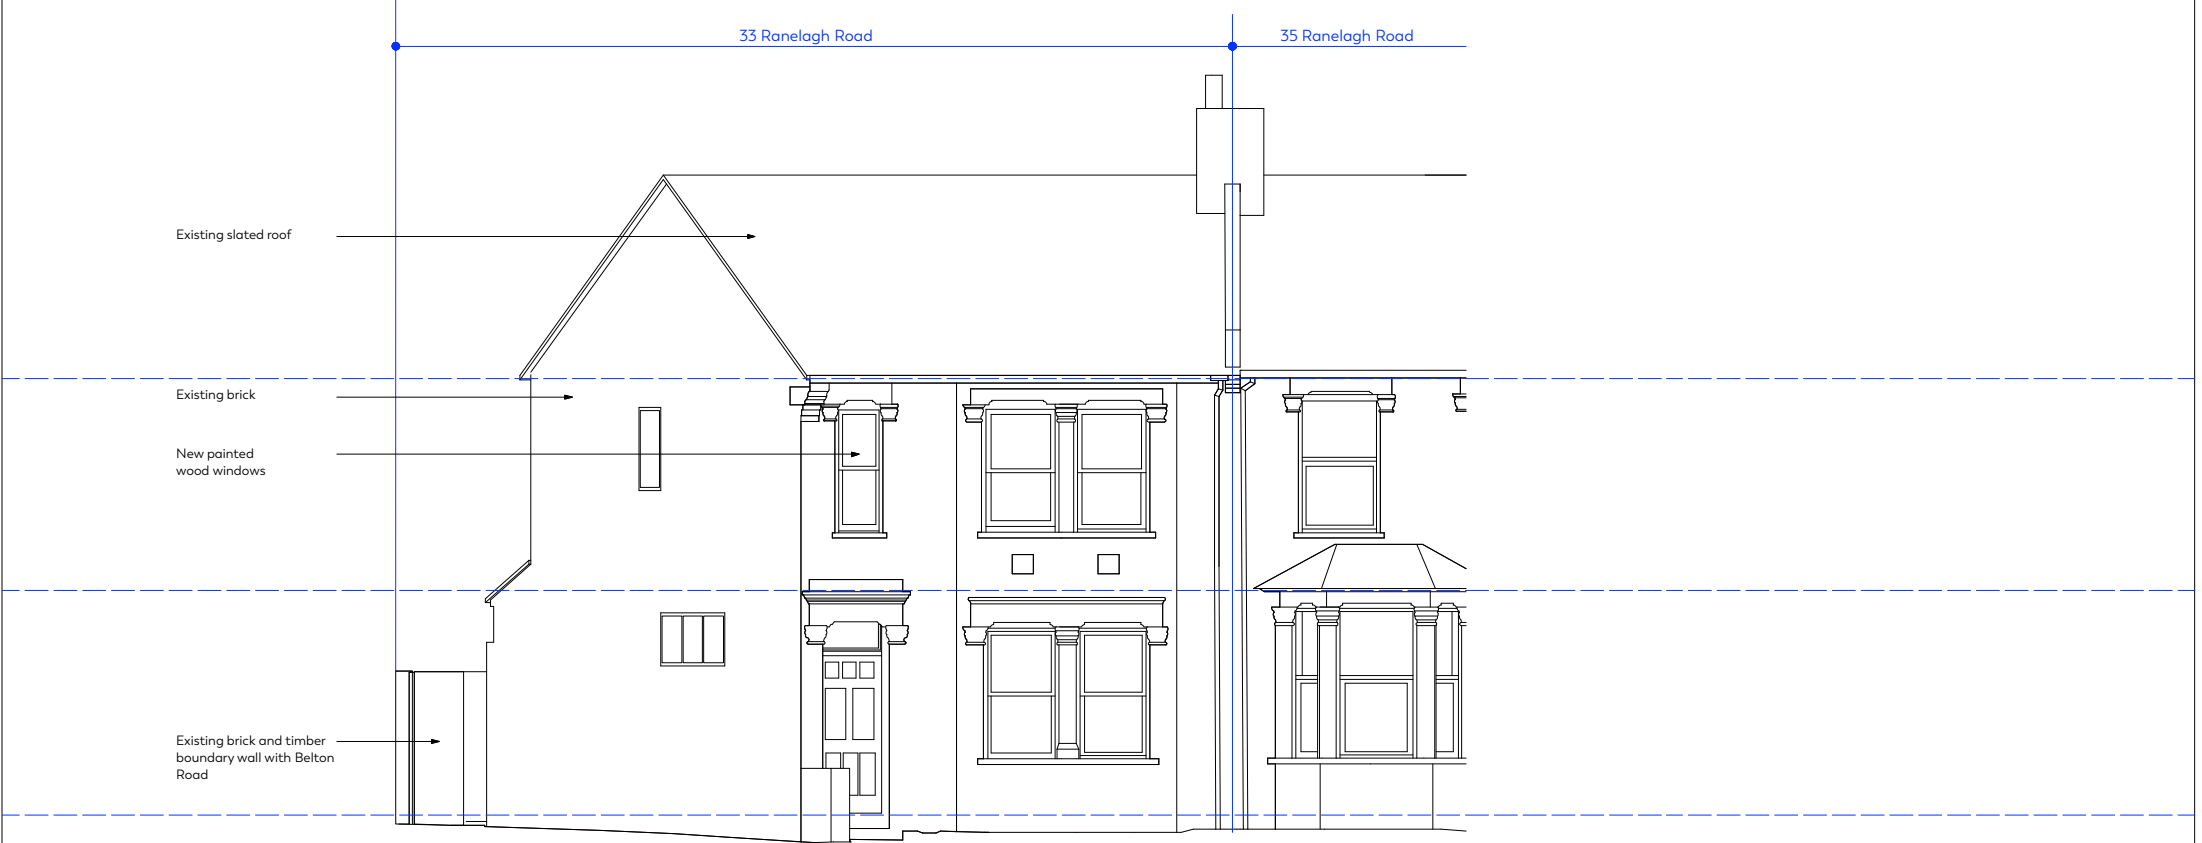


Proposed Front Elevation

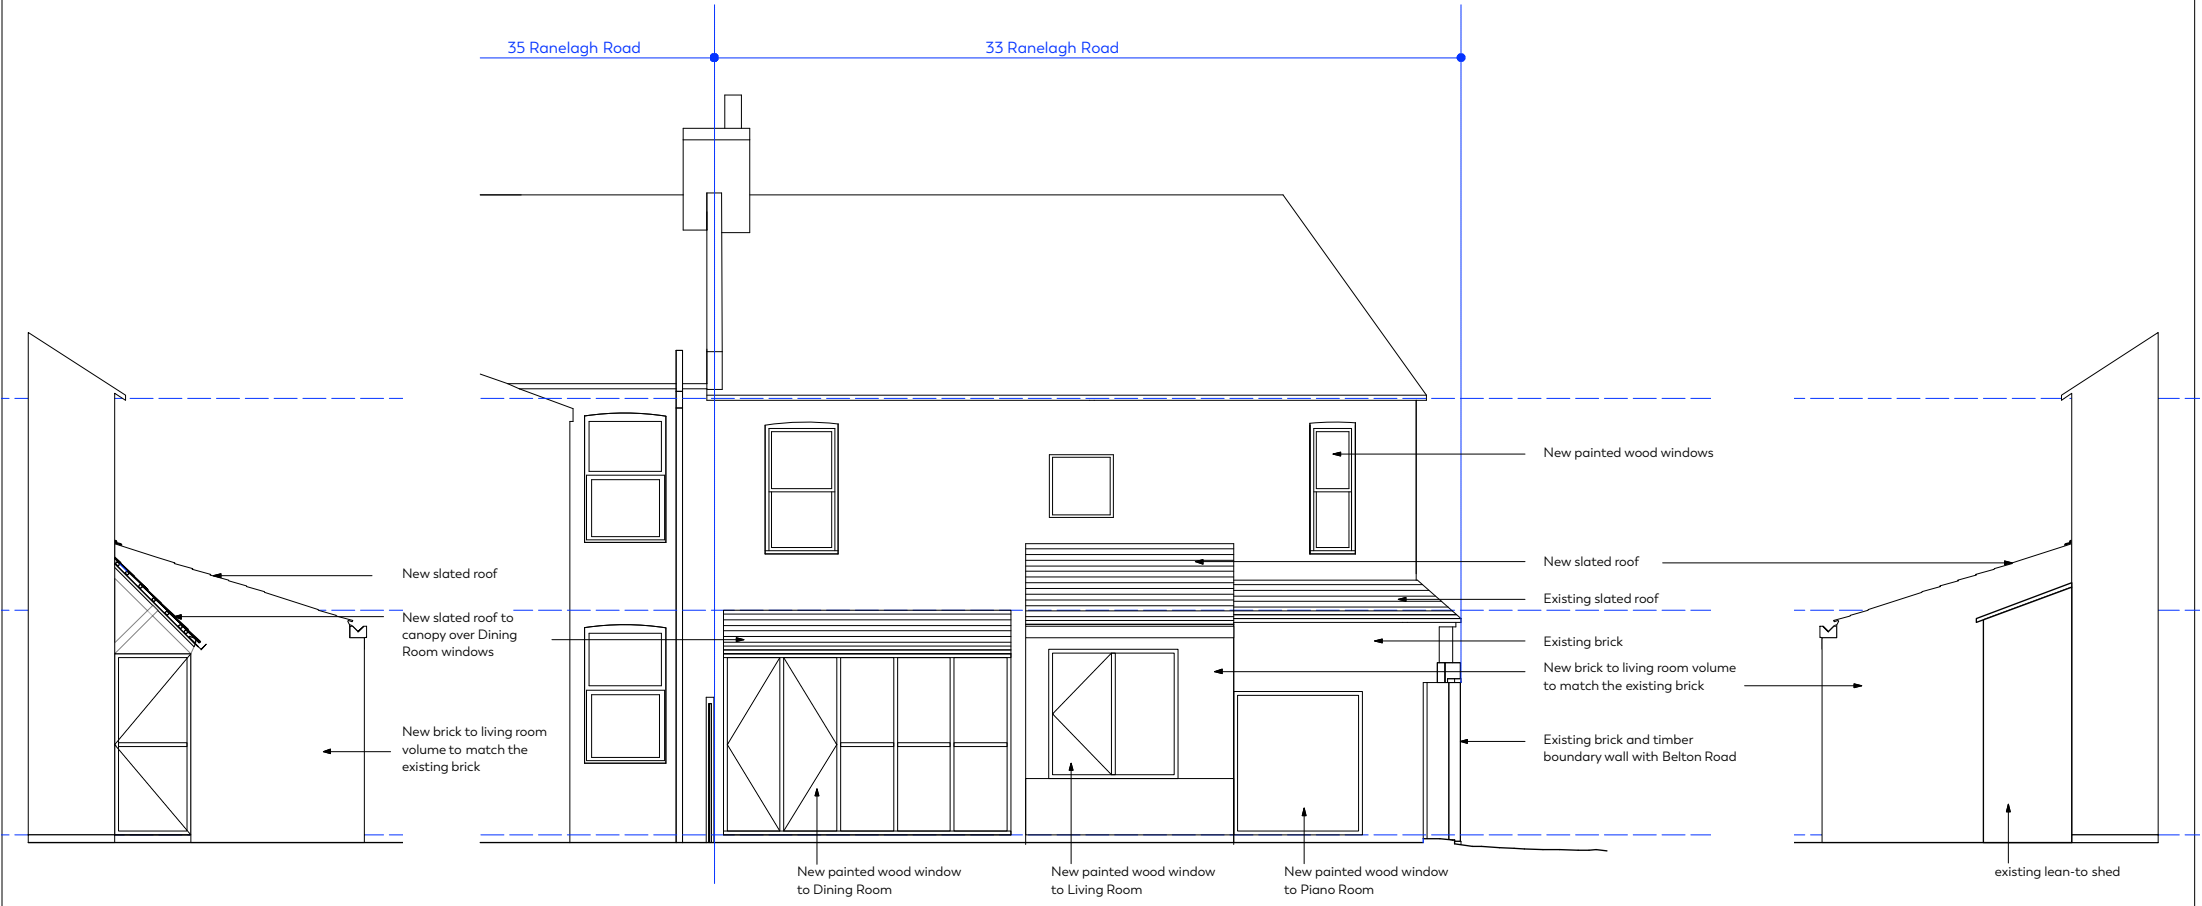

Proposed Rear Elevation

Proposed North West Side Elevation of New Living Room

Proposed South West Side Elevation of New Living Room

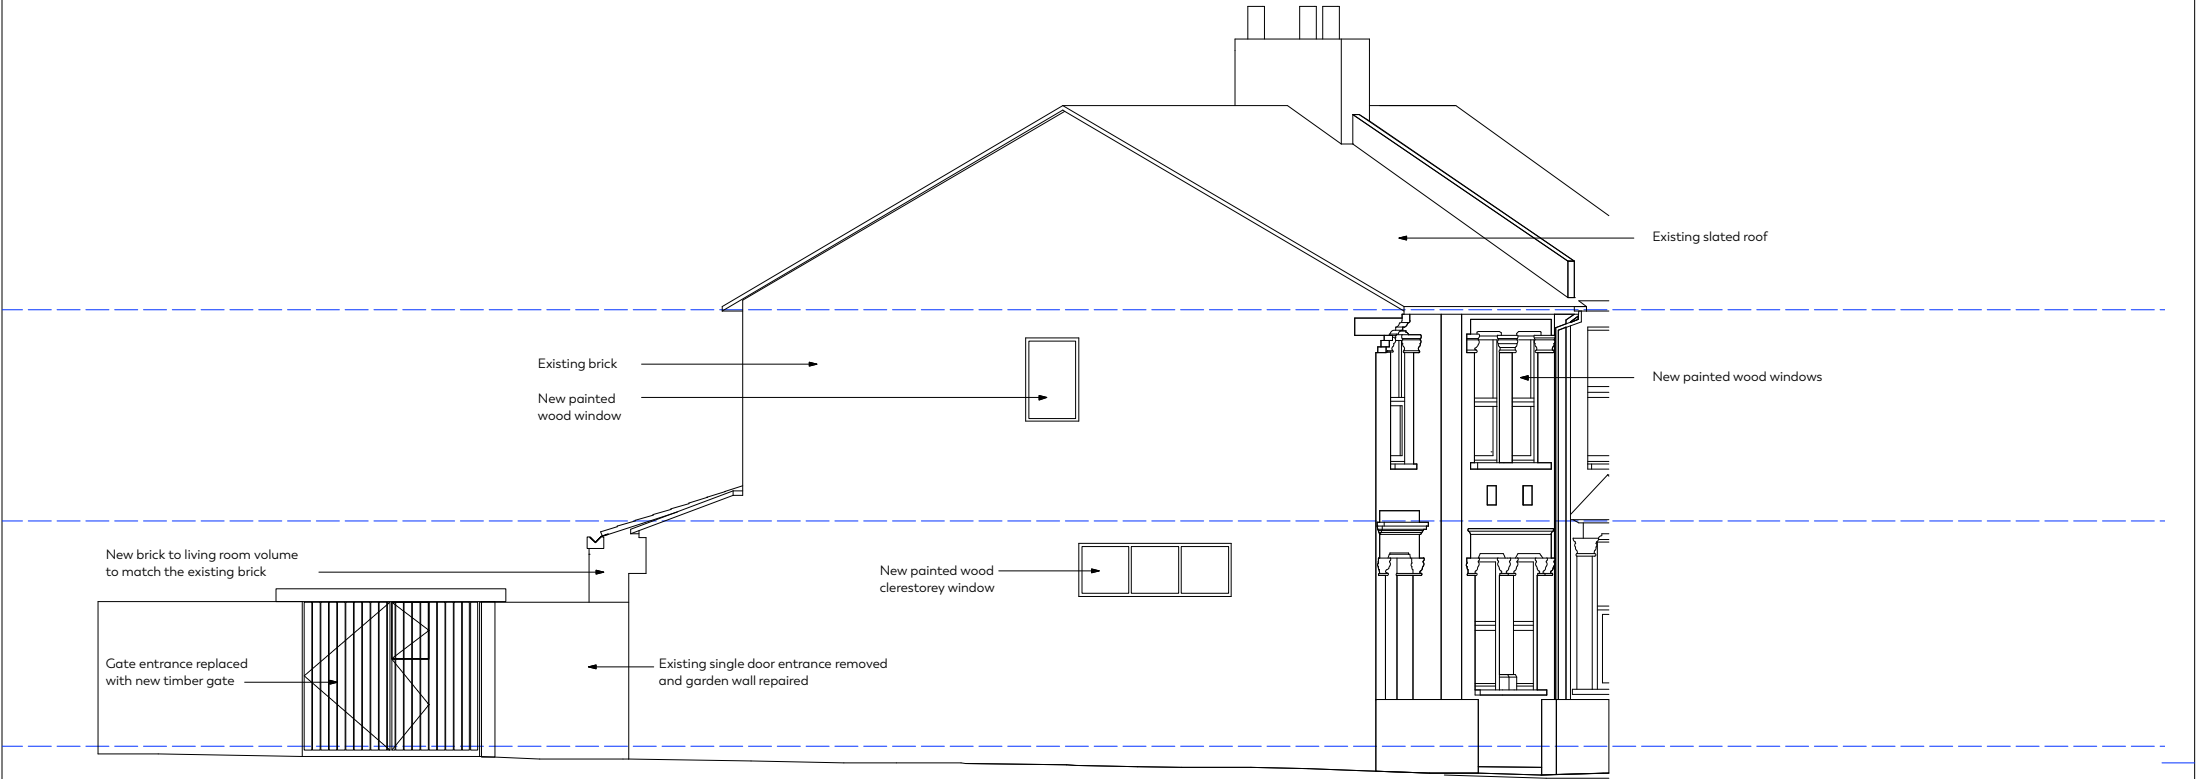

Proposed Side Elevation

