




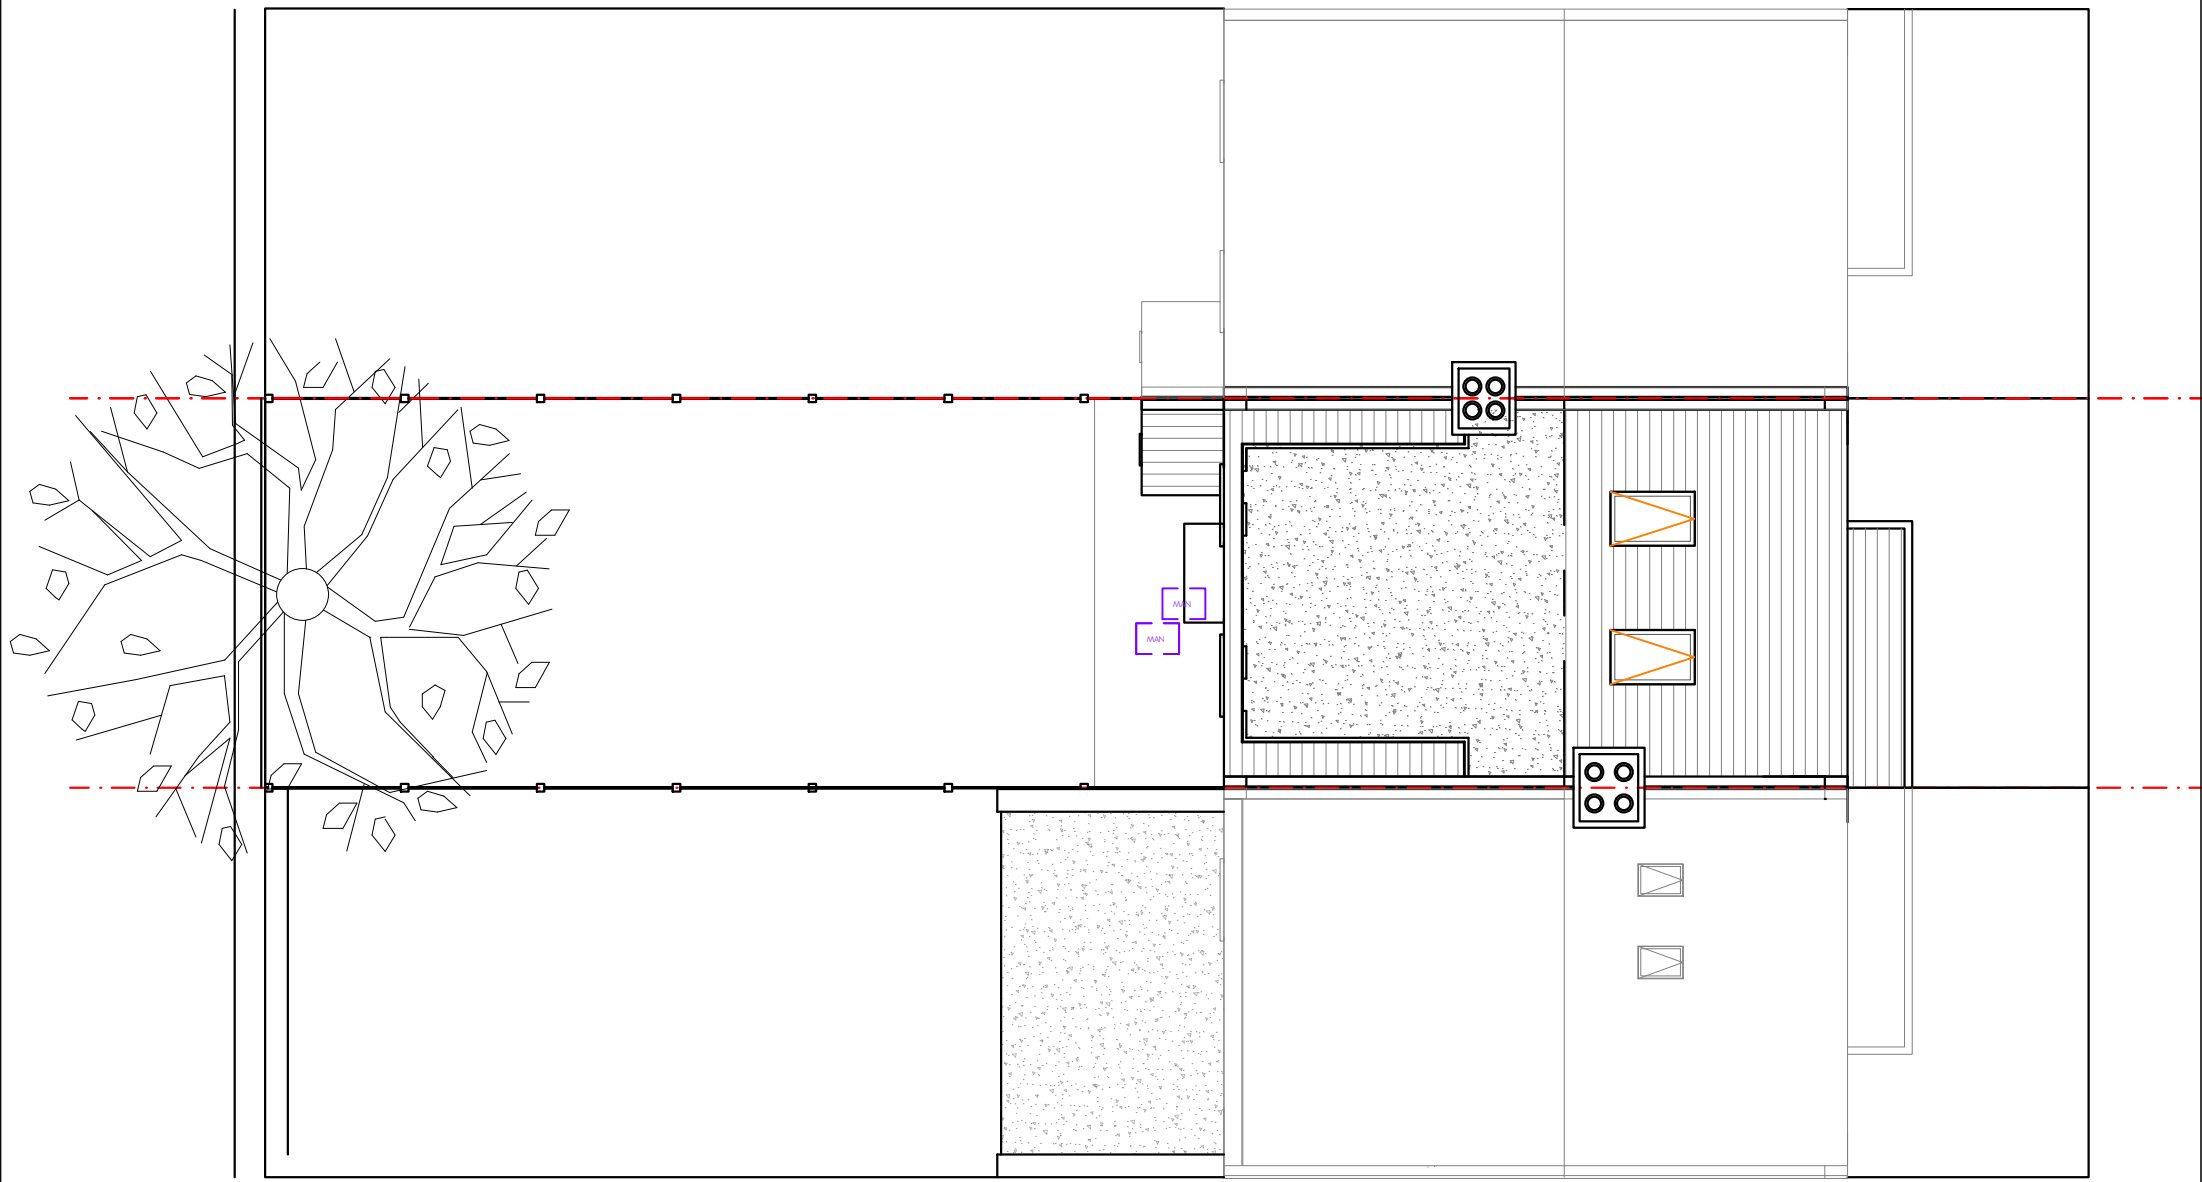

ROOF PLAN Existing - IN CONTEXT

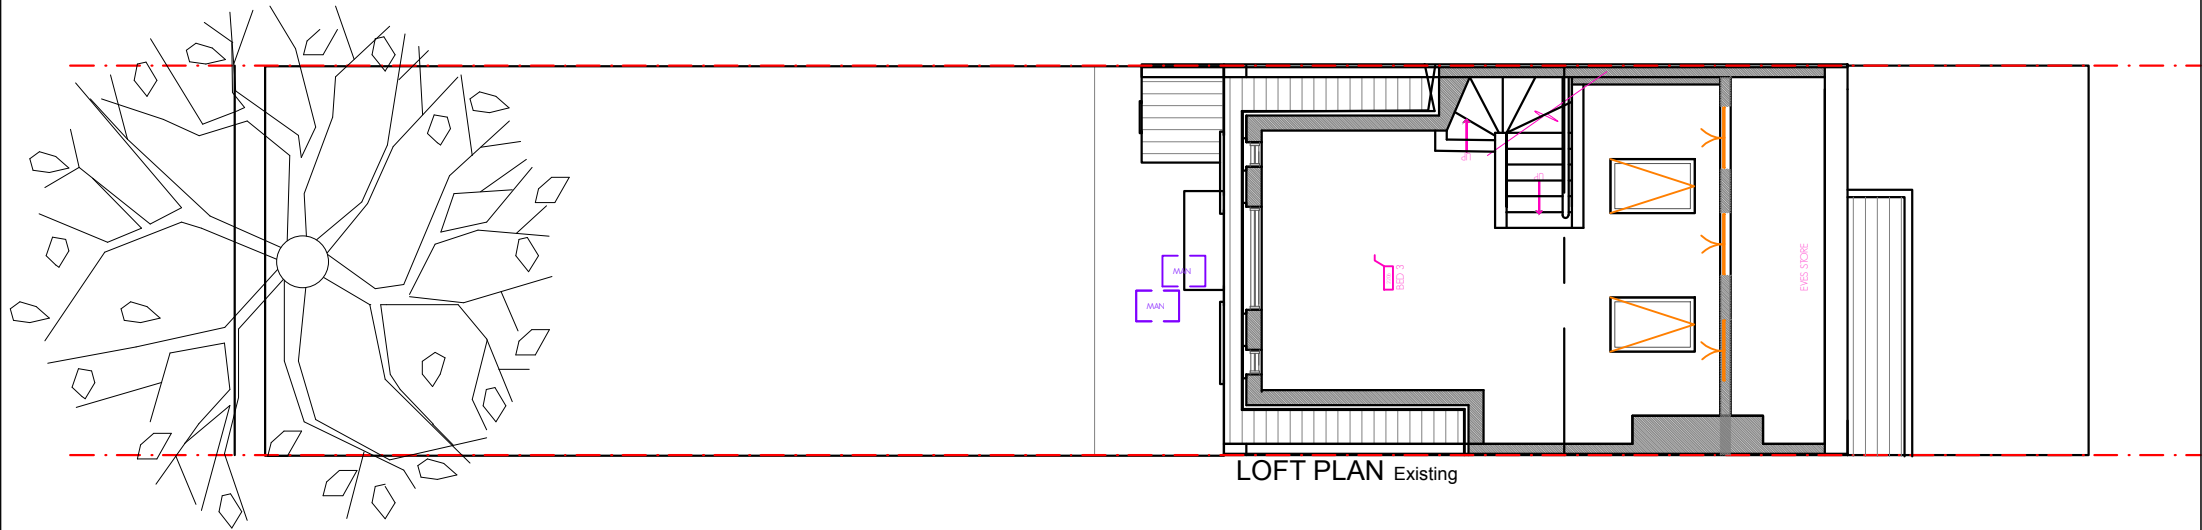

LOFT PLAN Existing

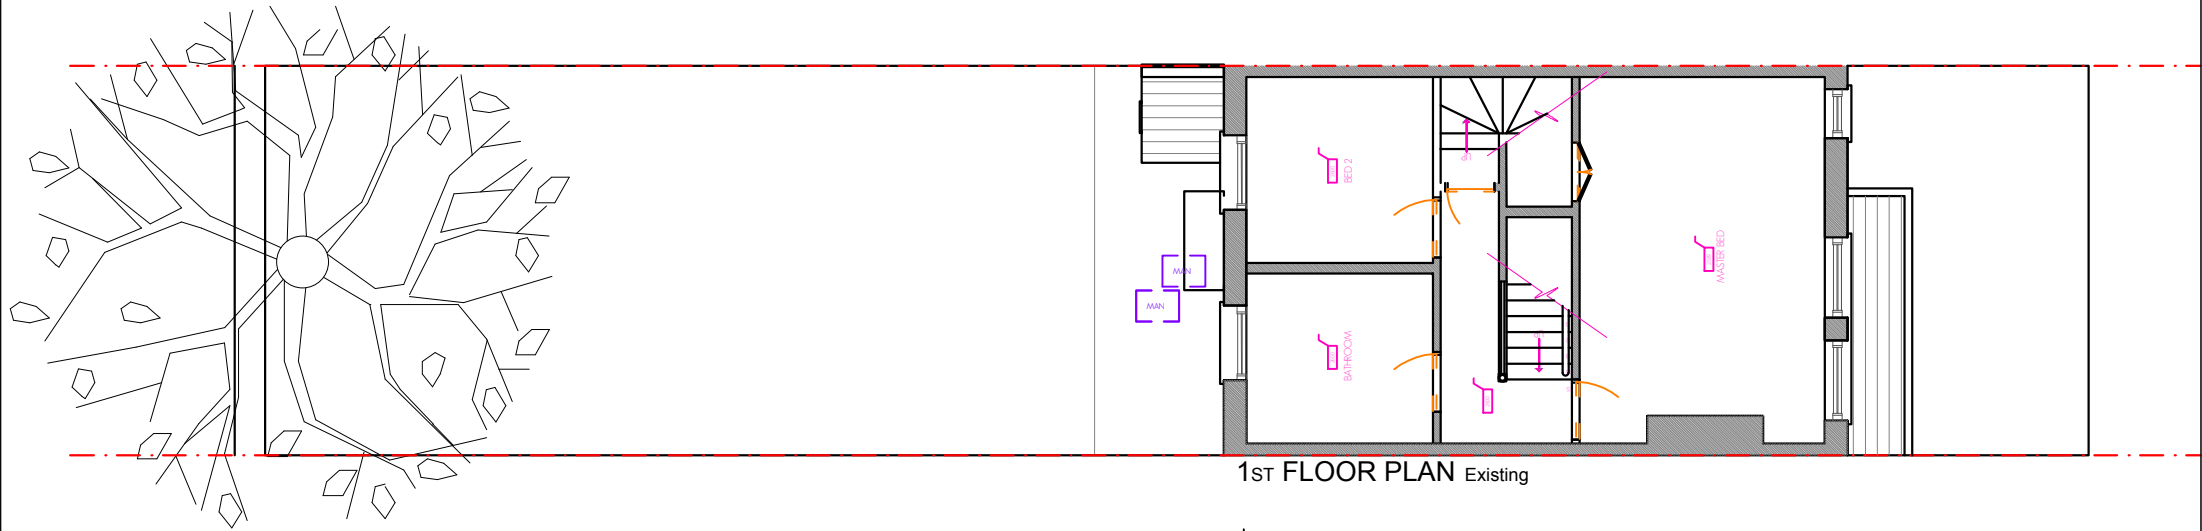

1ST FLOOR PLAN Existing

