




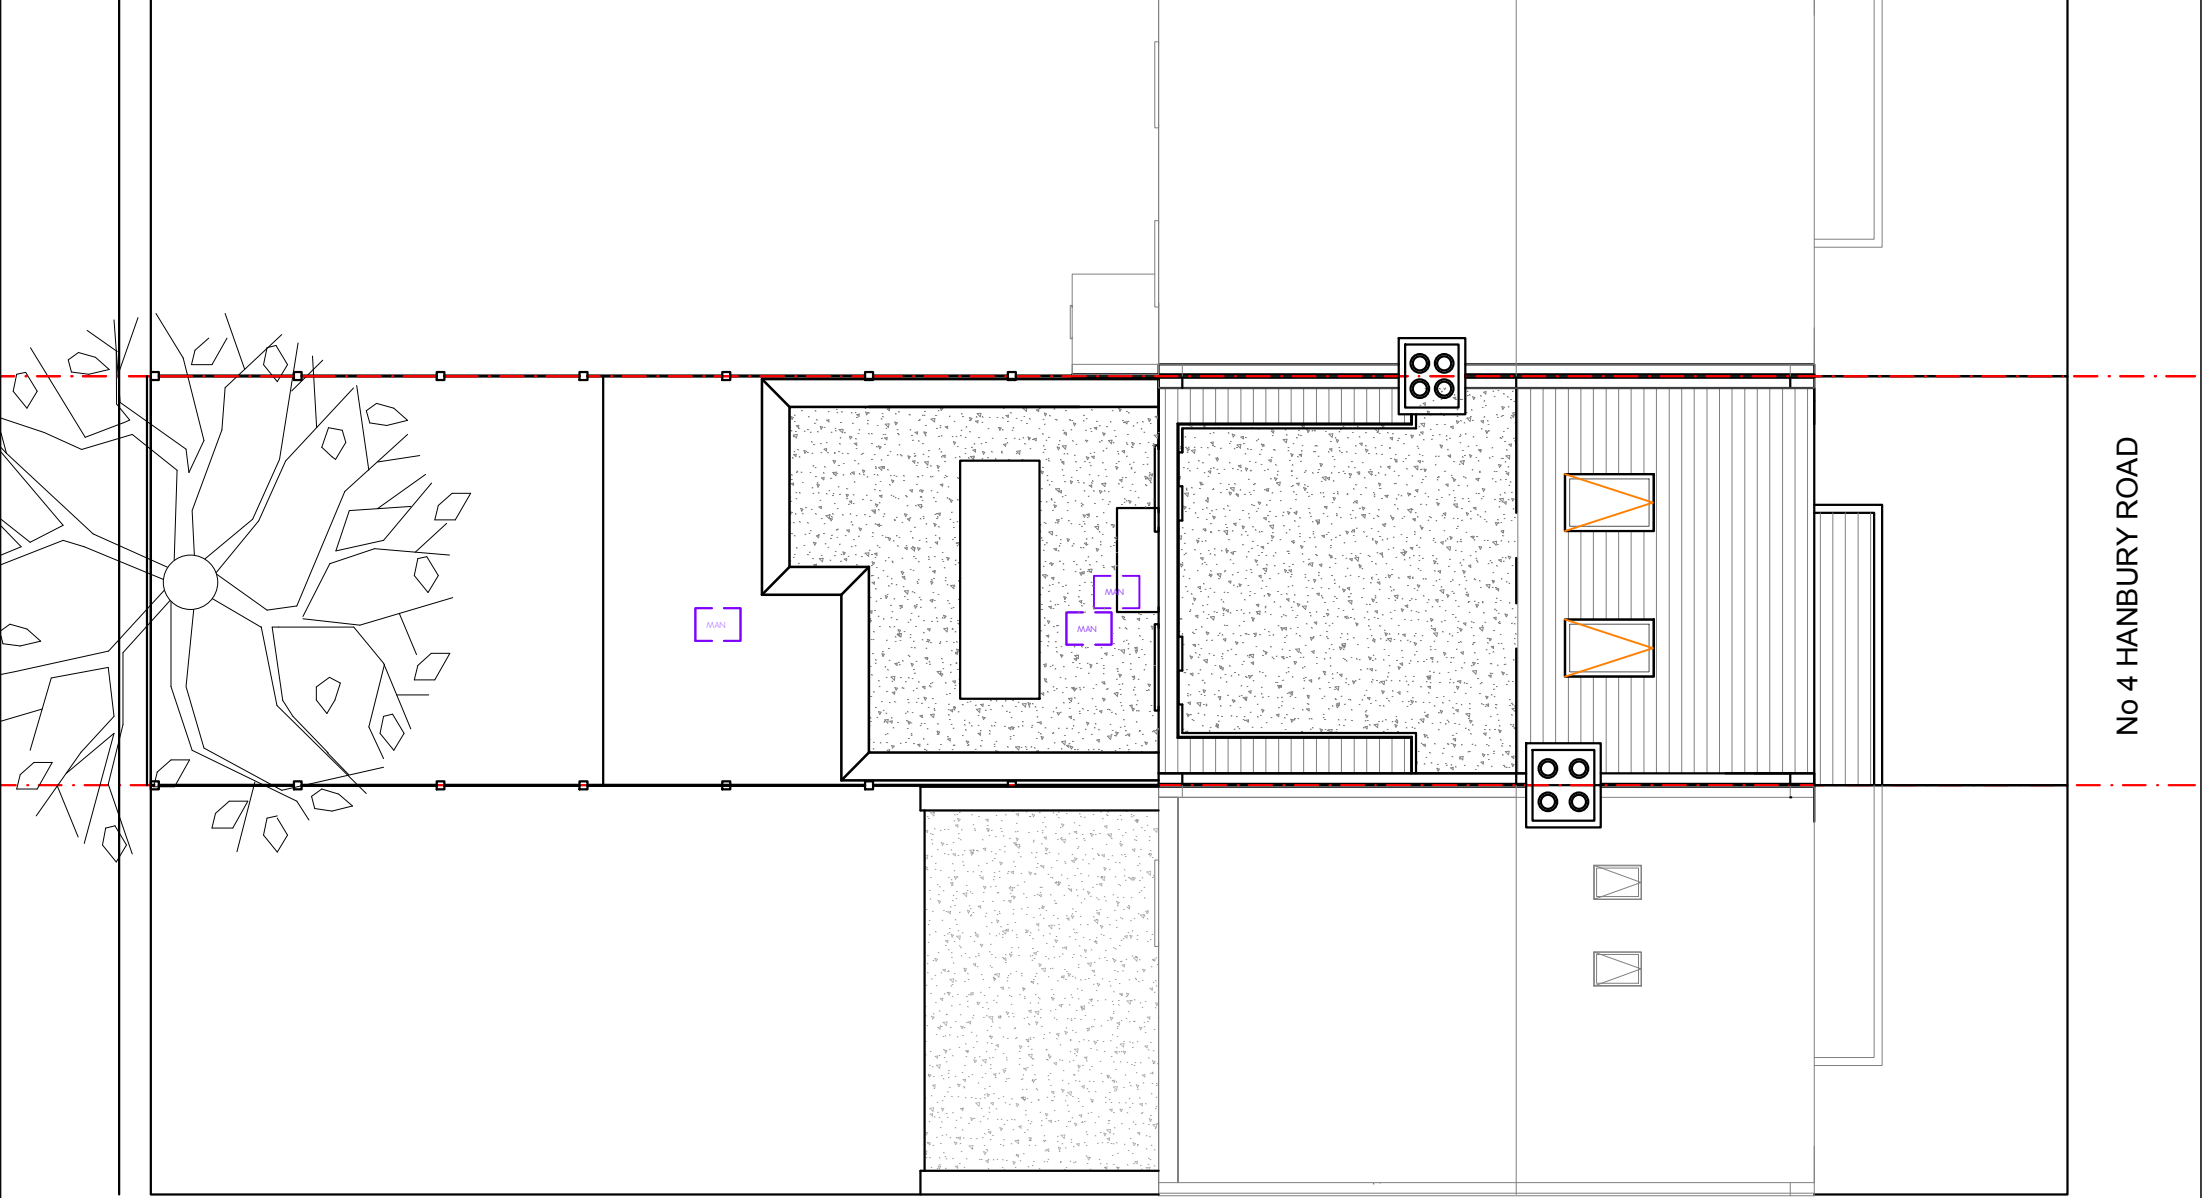

ROOF PLAN PROPOSED - IN CONTEXT

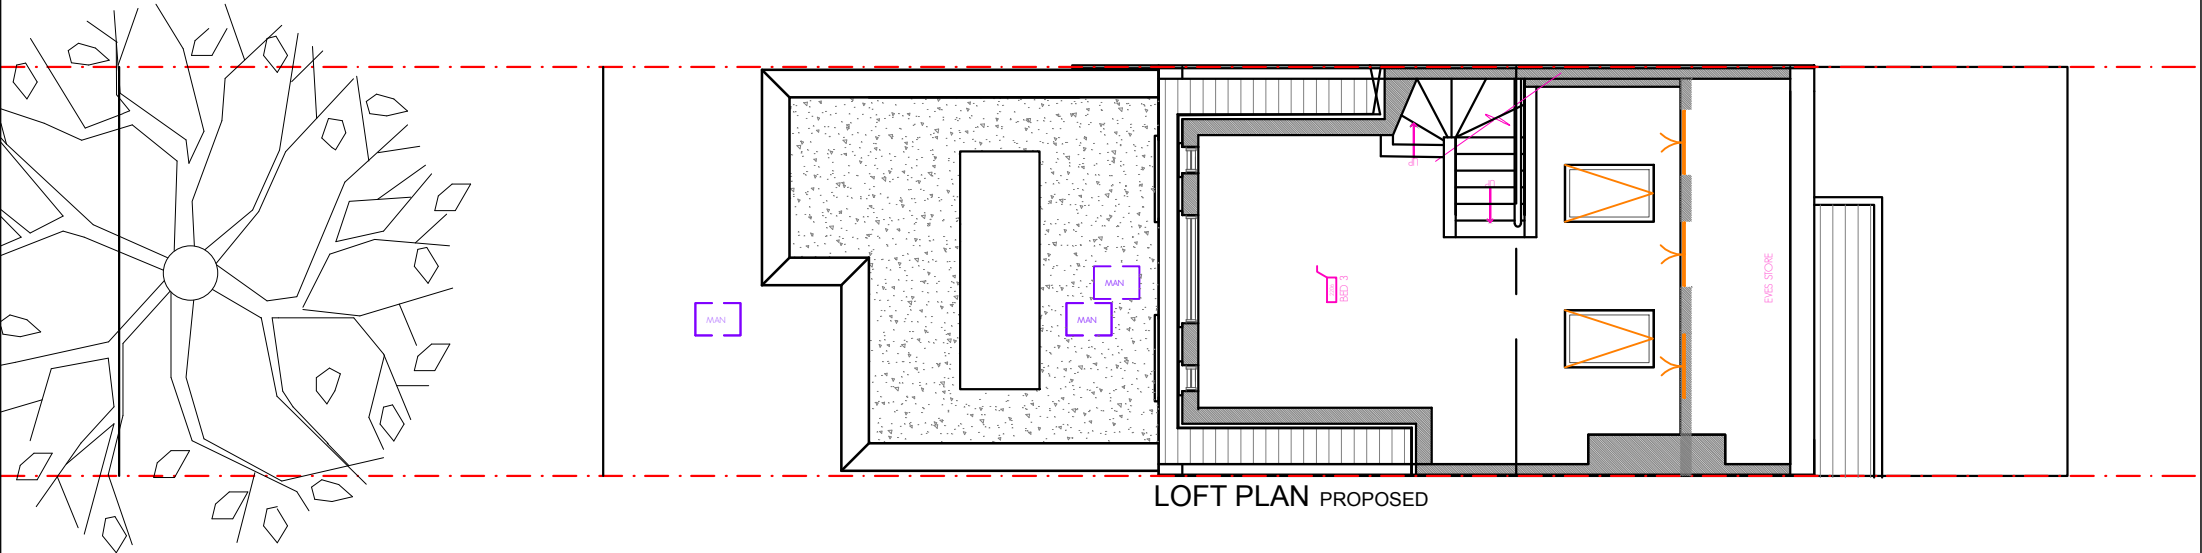

LOFT PLAN PROPOSED

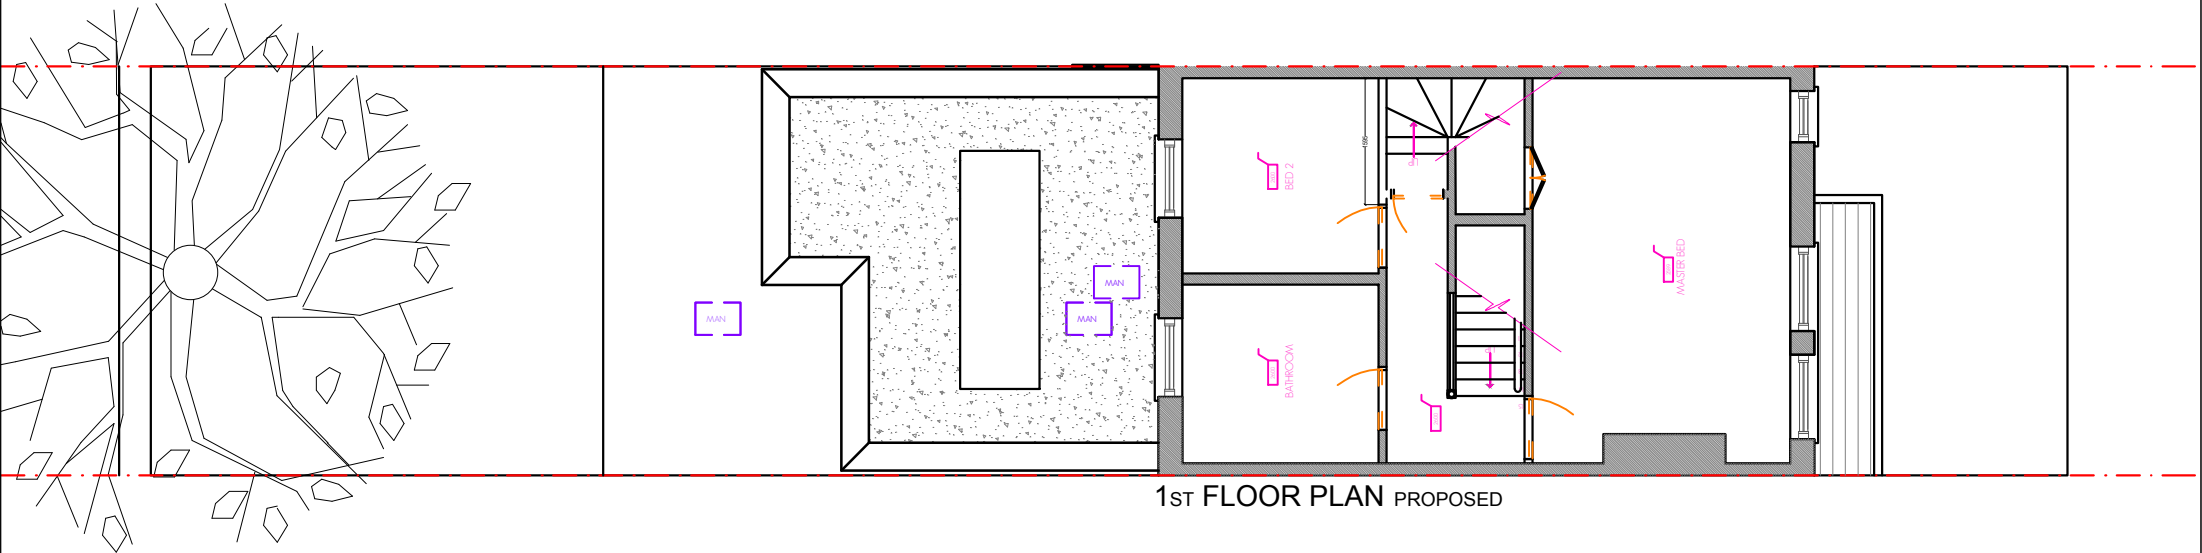

1ST FLOOR PLAN PROPOSED

