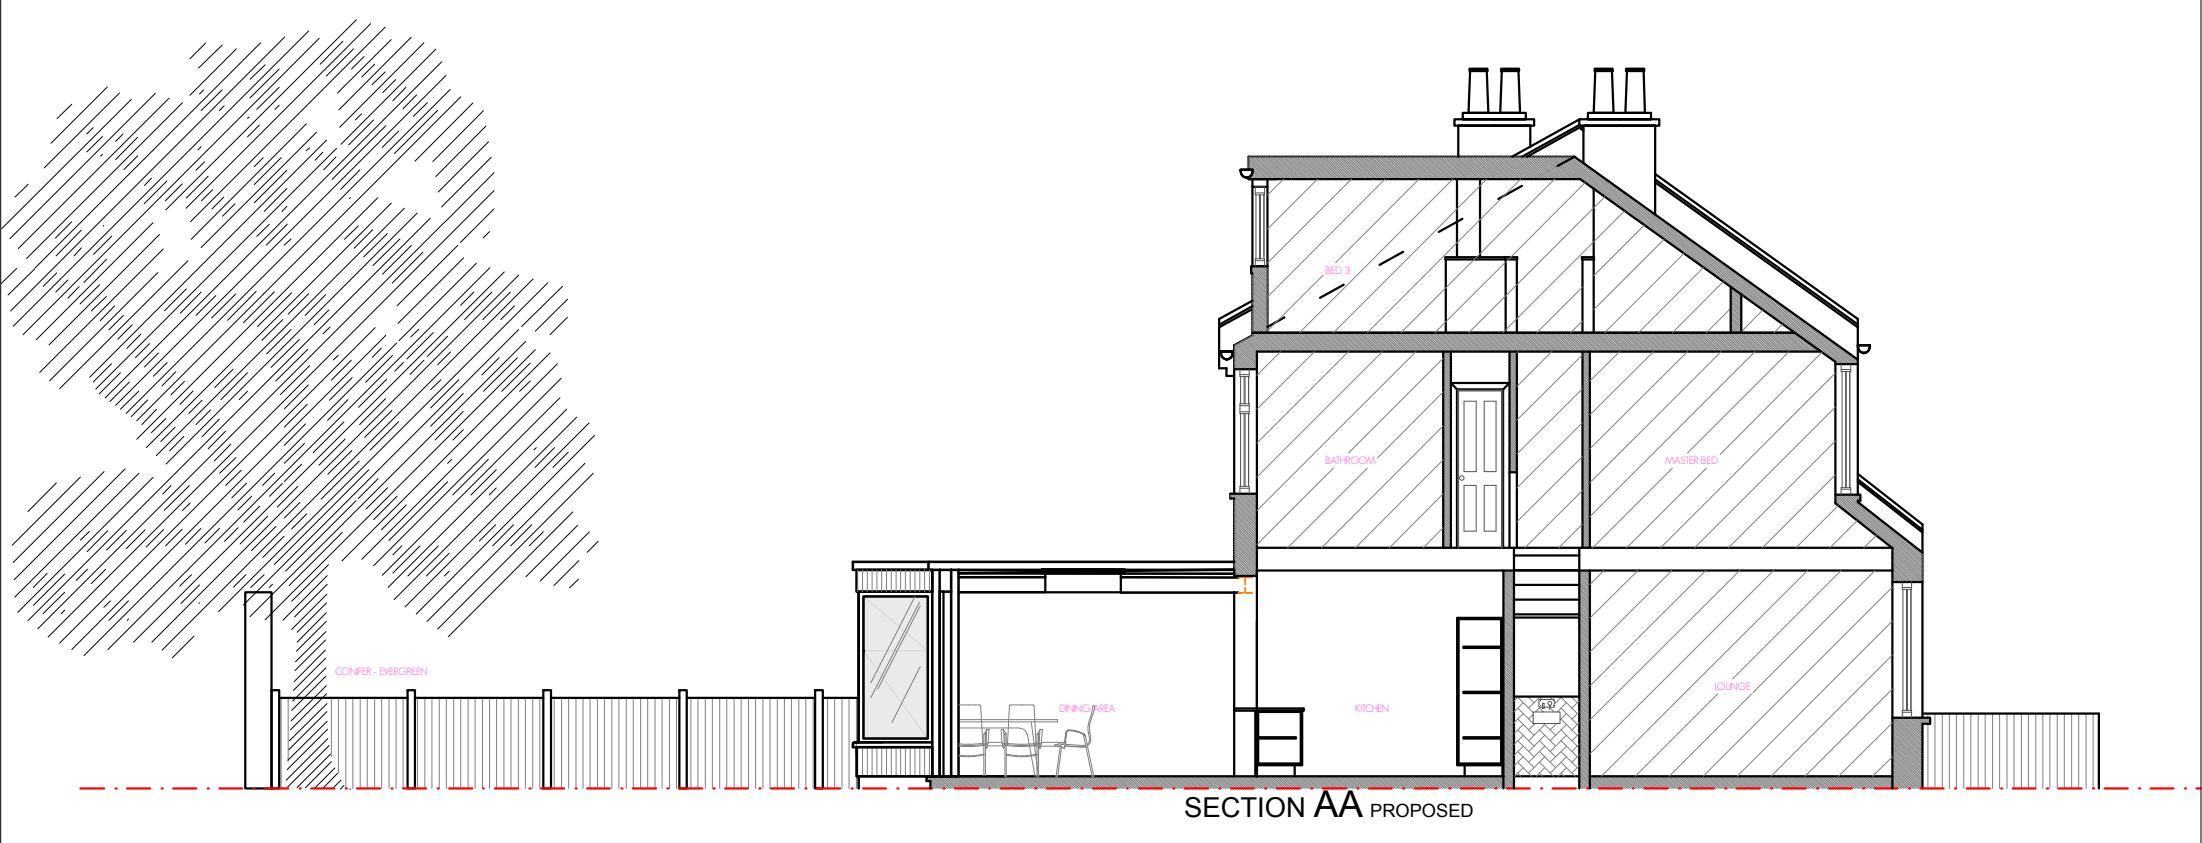
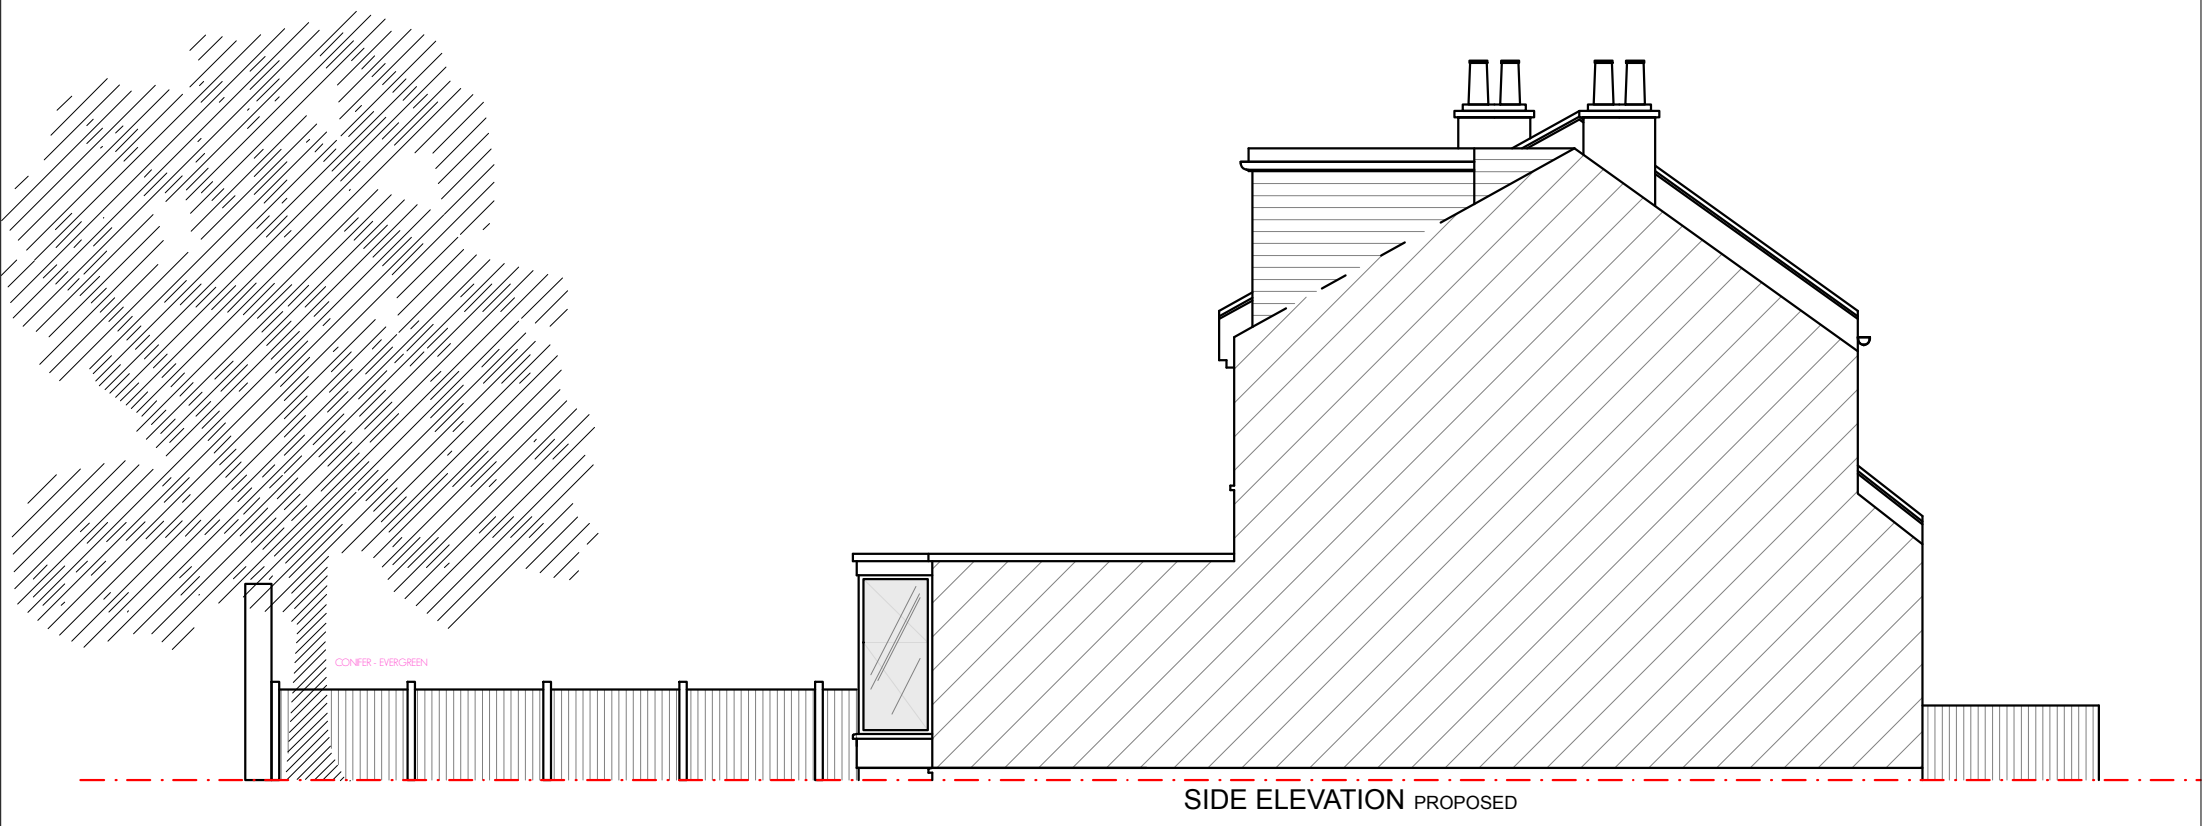
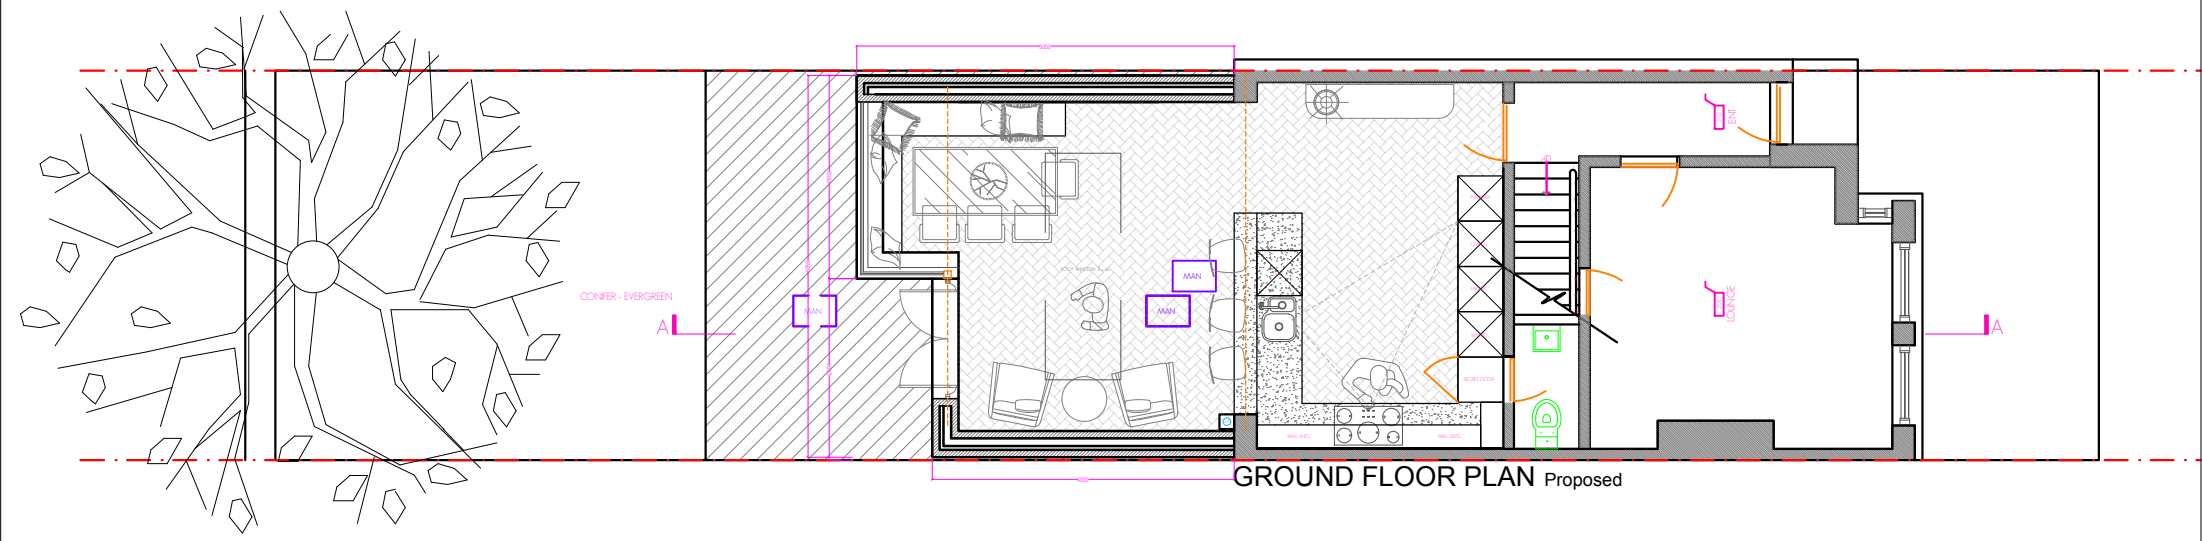


PHILLIPS
DESIGN
STUDIO
phillipsdesignstudio.com

Client: Tehseen Suleman Khan
Project: A0243 _ 4 Hanbury Rd
Project type: Rear Extension

Drawing Type: PROPOSED
Revision: A
Drawing reference: A0226 _ PROPOSED PLANS 02

Project manager: Tom Phillips
Lead Designer: Tom Phillips
Designer: Lu Gallarello

Drawing Status
Concept
Approval
Quoting
Construction

DISCLAIMER
These drawings should only be used for their original purpose. Phillips Design Studio accepts no responsibility for this plan if supplied to any other party apart from the original client.
All dimensions should be checked on site prior to design, construction and installation. Please note stage of drawings before commencing with works.
Drainage information (where applicable) has been visually inspected from the surface and therefore should be treated as approximate only.
Notes: Care is to be taken when scaling from hardcopies. Phillips Design Studio cannot verify the accuracy of hardcopies.

Scale: 1:100 @ A3
Drawings in set: 2 of 3
Date: 20/12/2022