




BLOCK REAR ELEVATION (1:200) - AS EXISTING

clear double-glazed doors in grey powder-coated aluminium frames approved in 2011 as part of no. 13 rear extension (ref: HGY/2011/1149)

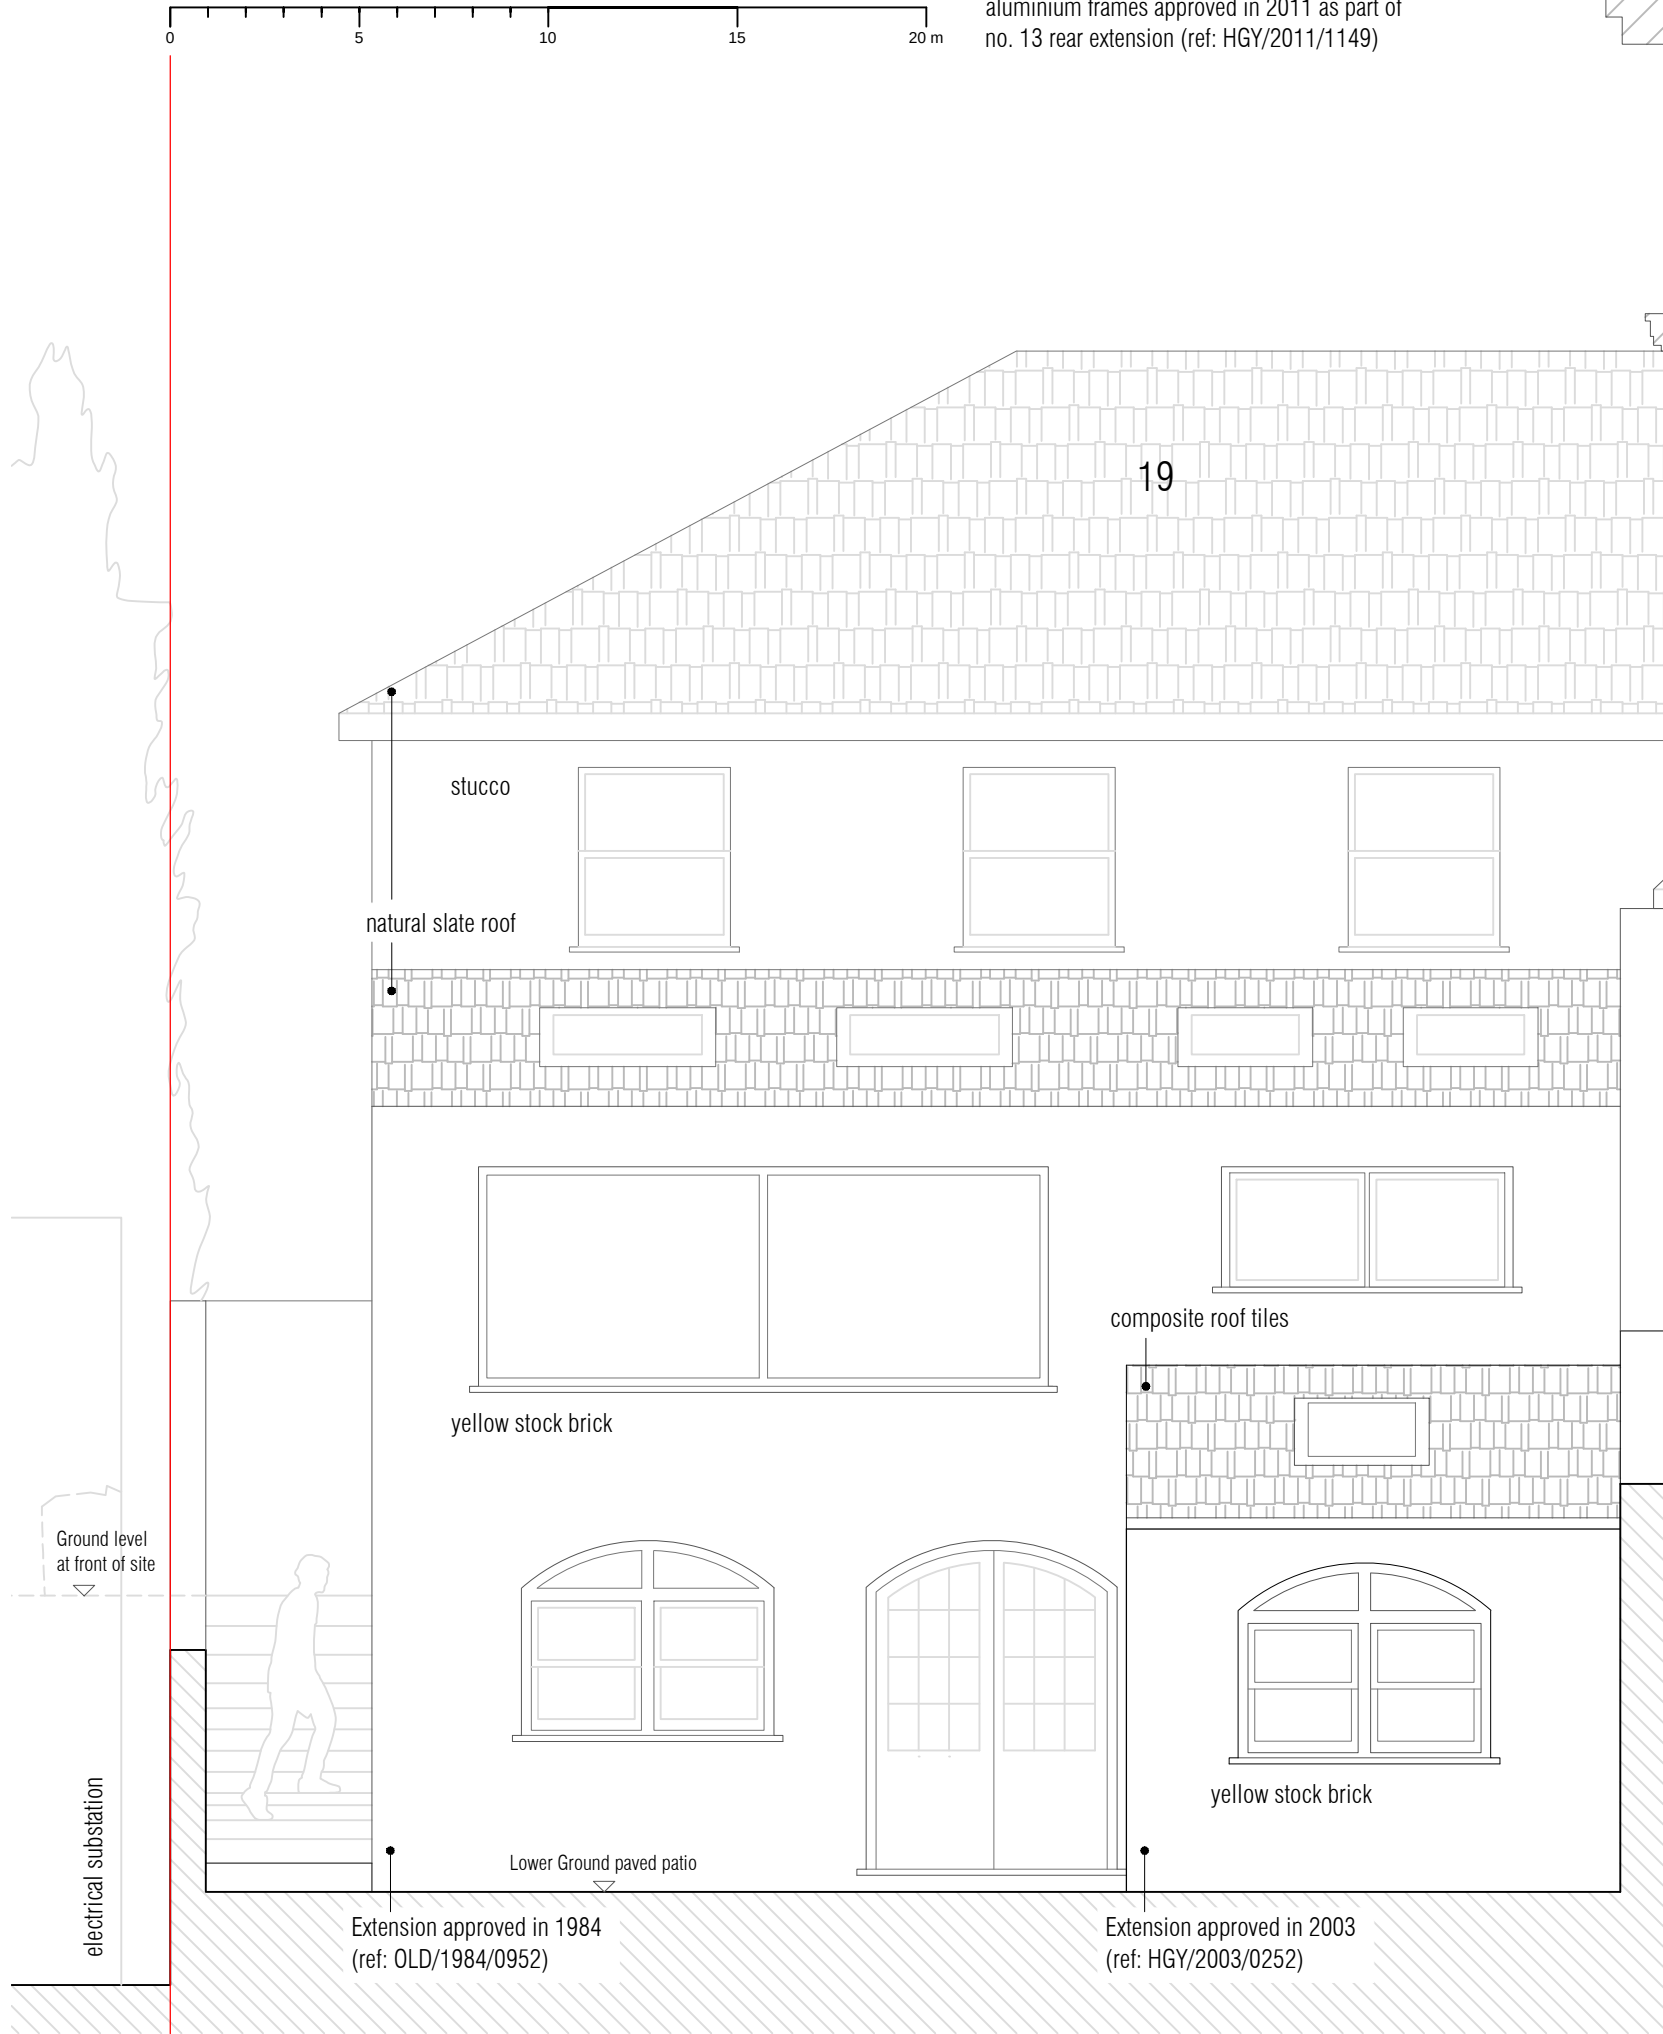

REAR ELEVATION OF HOUSE (1:50) - AS EXISTING

