



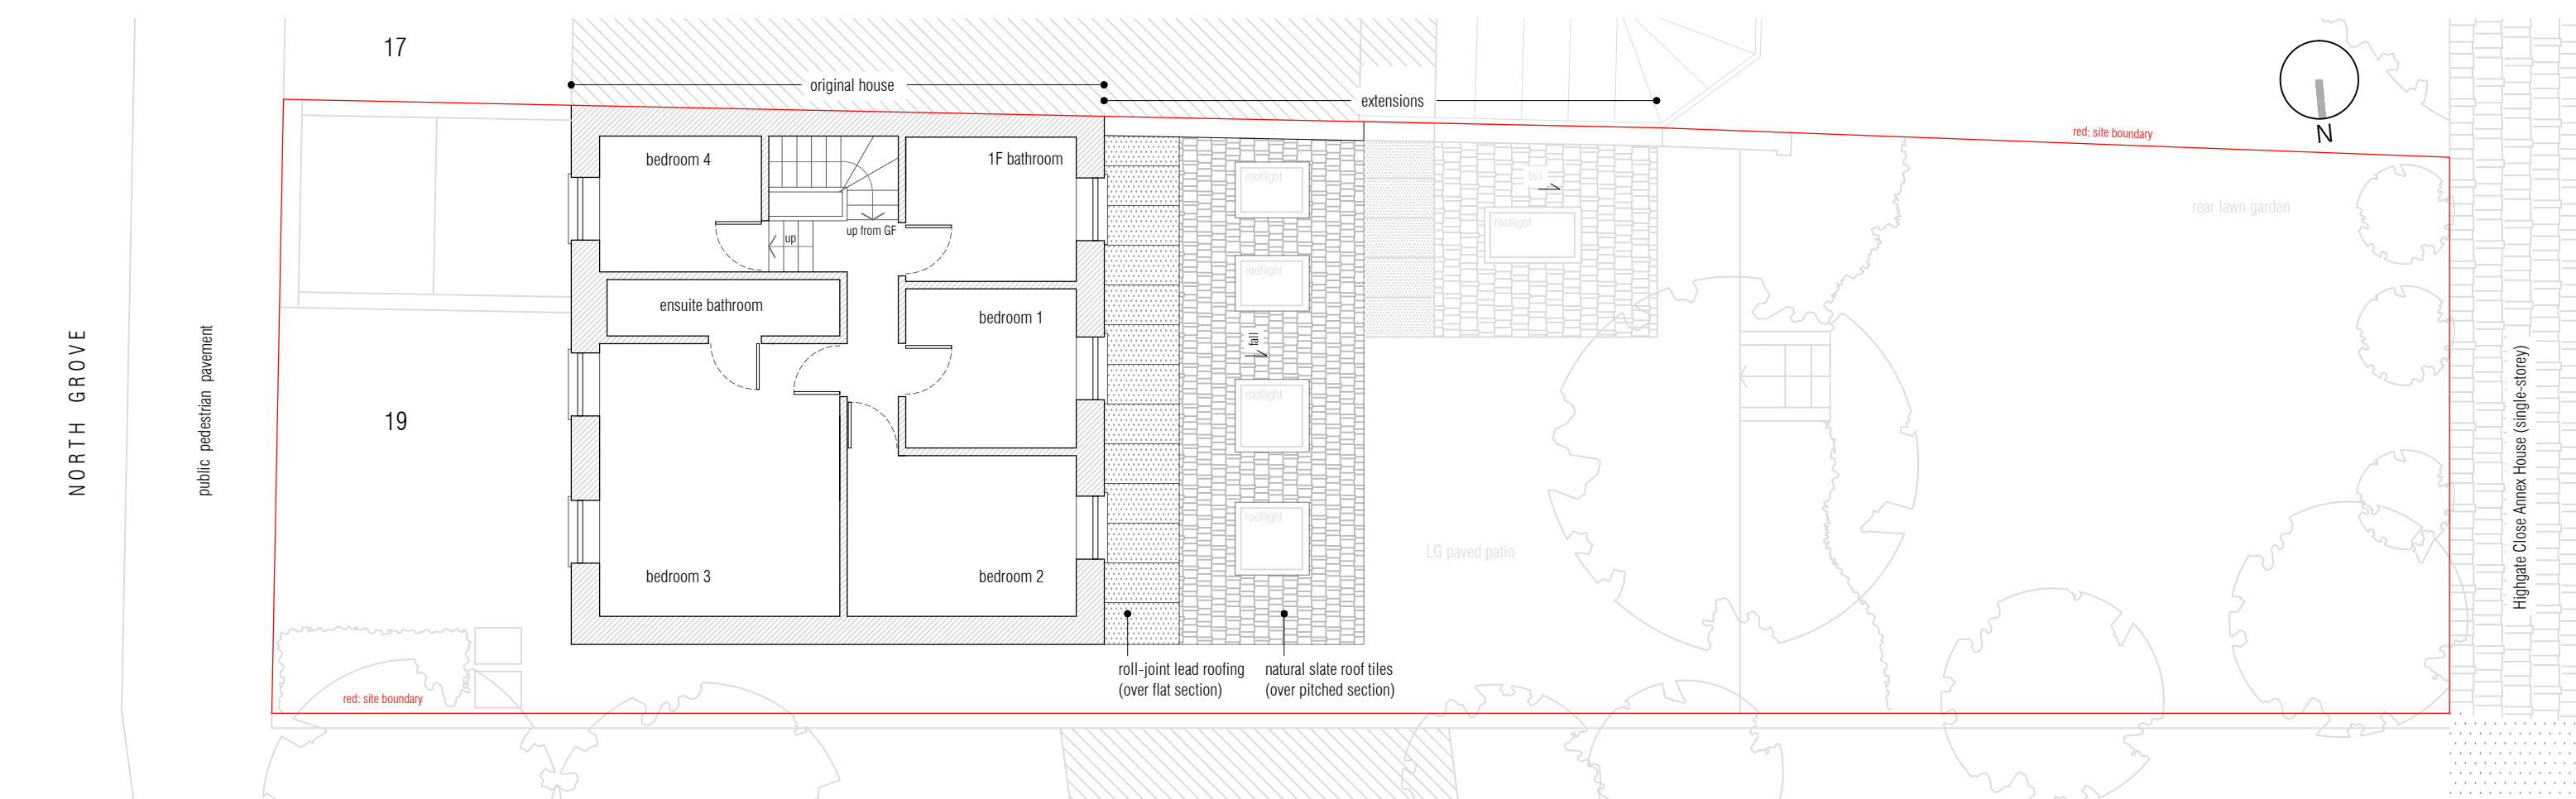

FIRST FLOOR PLAN (1:100) - AS EXISTING & AS PROPOSED

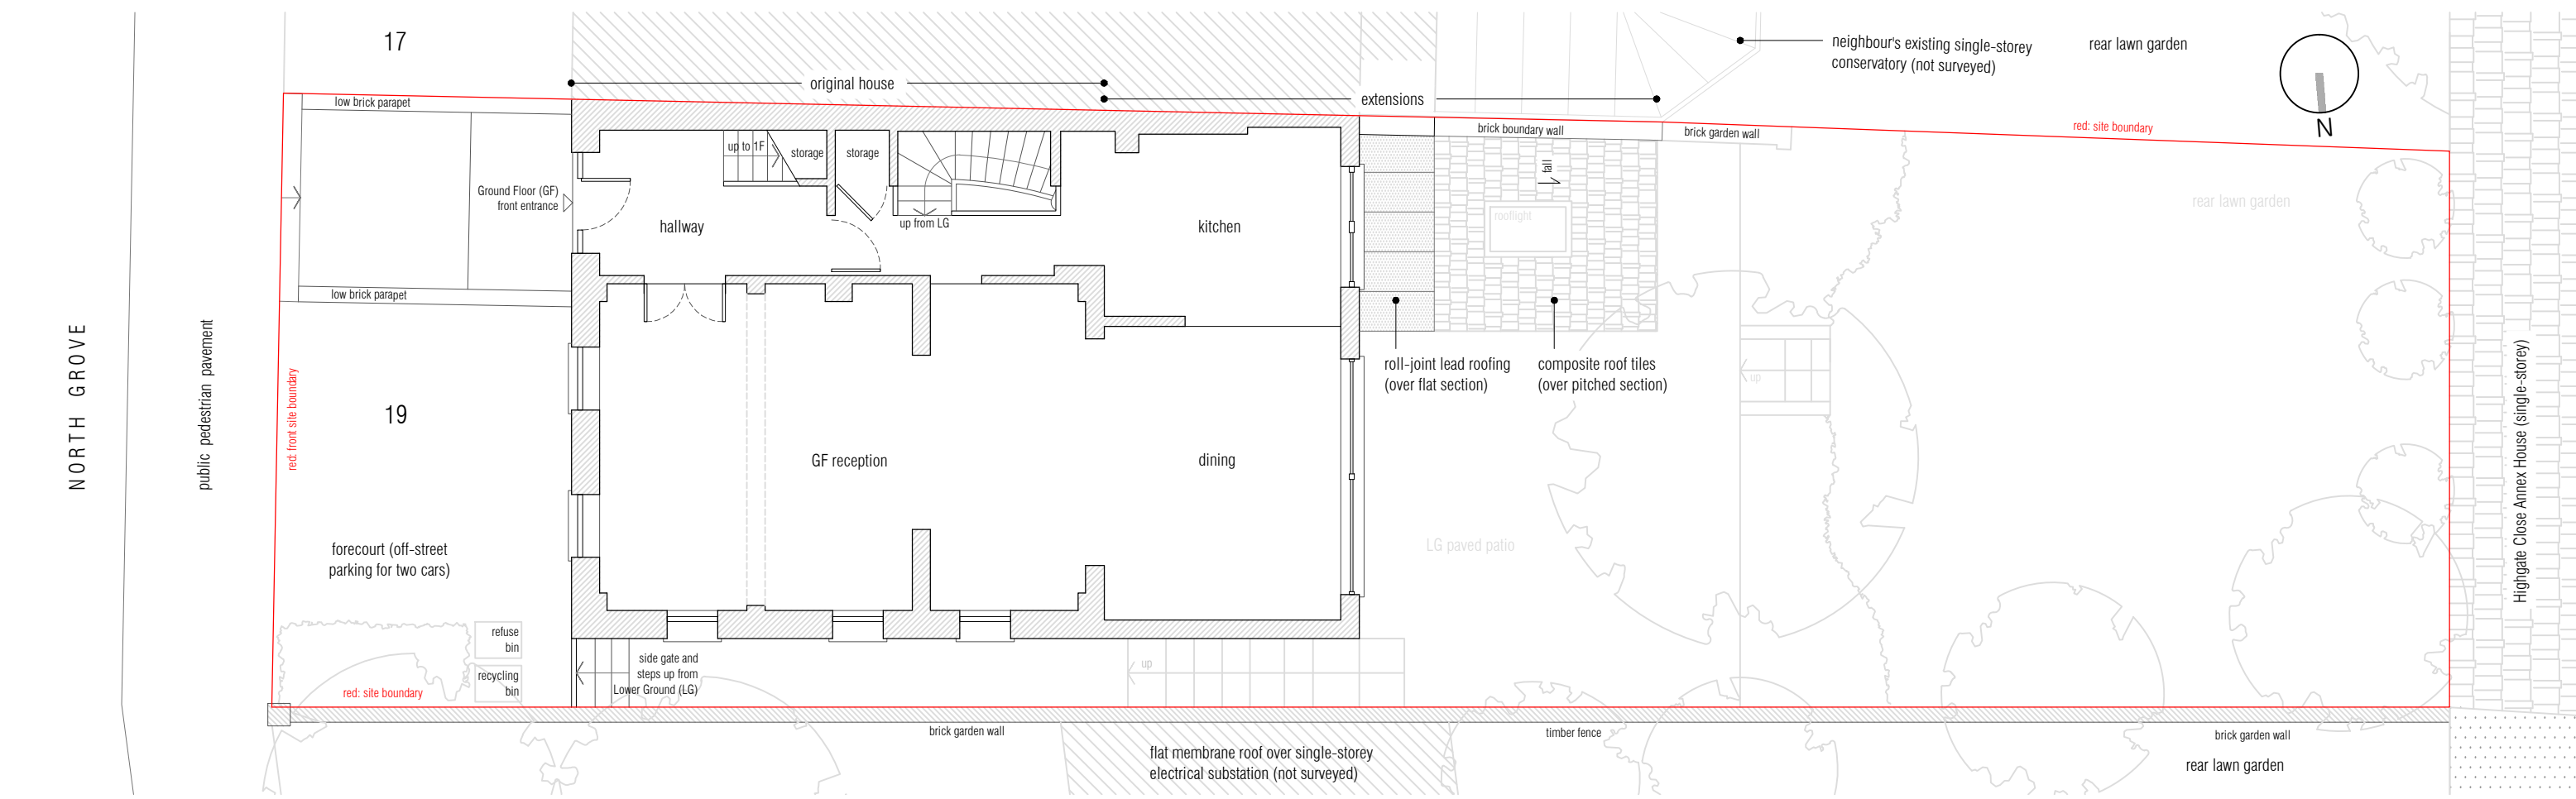

GROUND FLOOR PLAN (1:100) - AS EXISTING & AS PROPOSED