


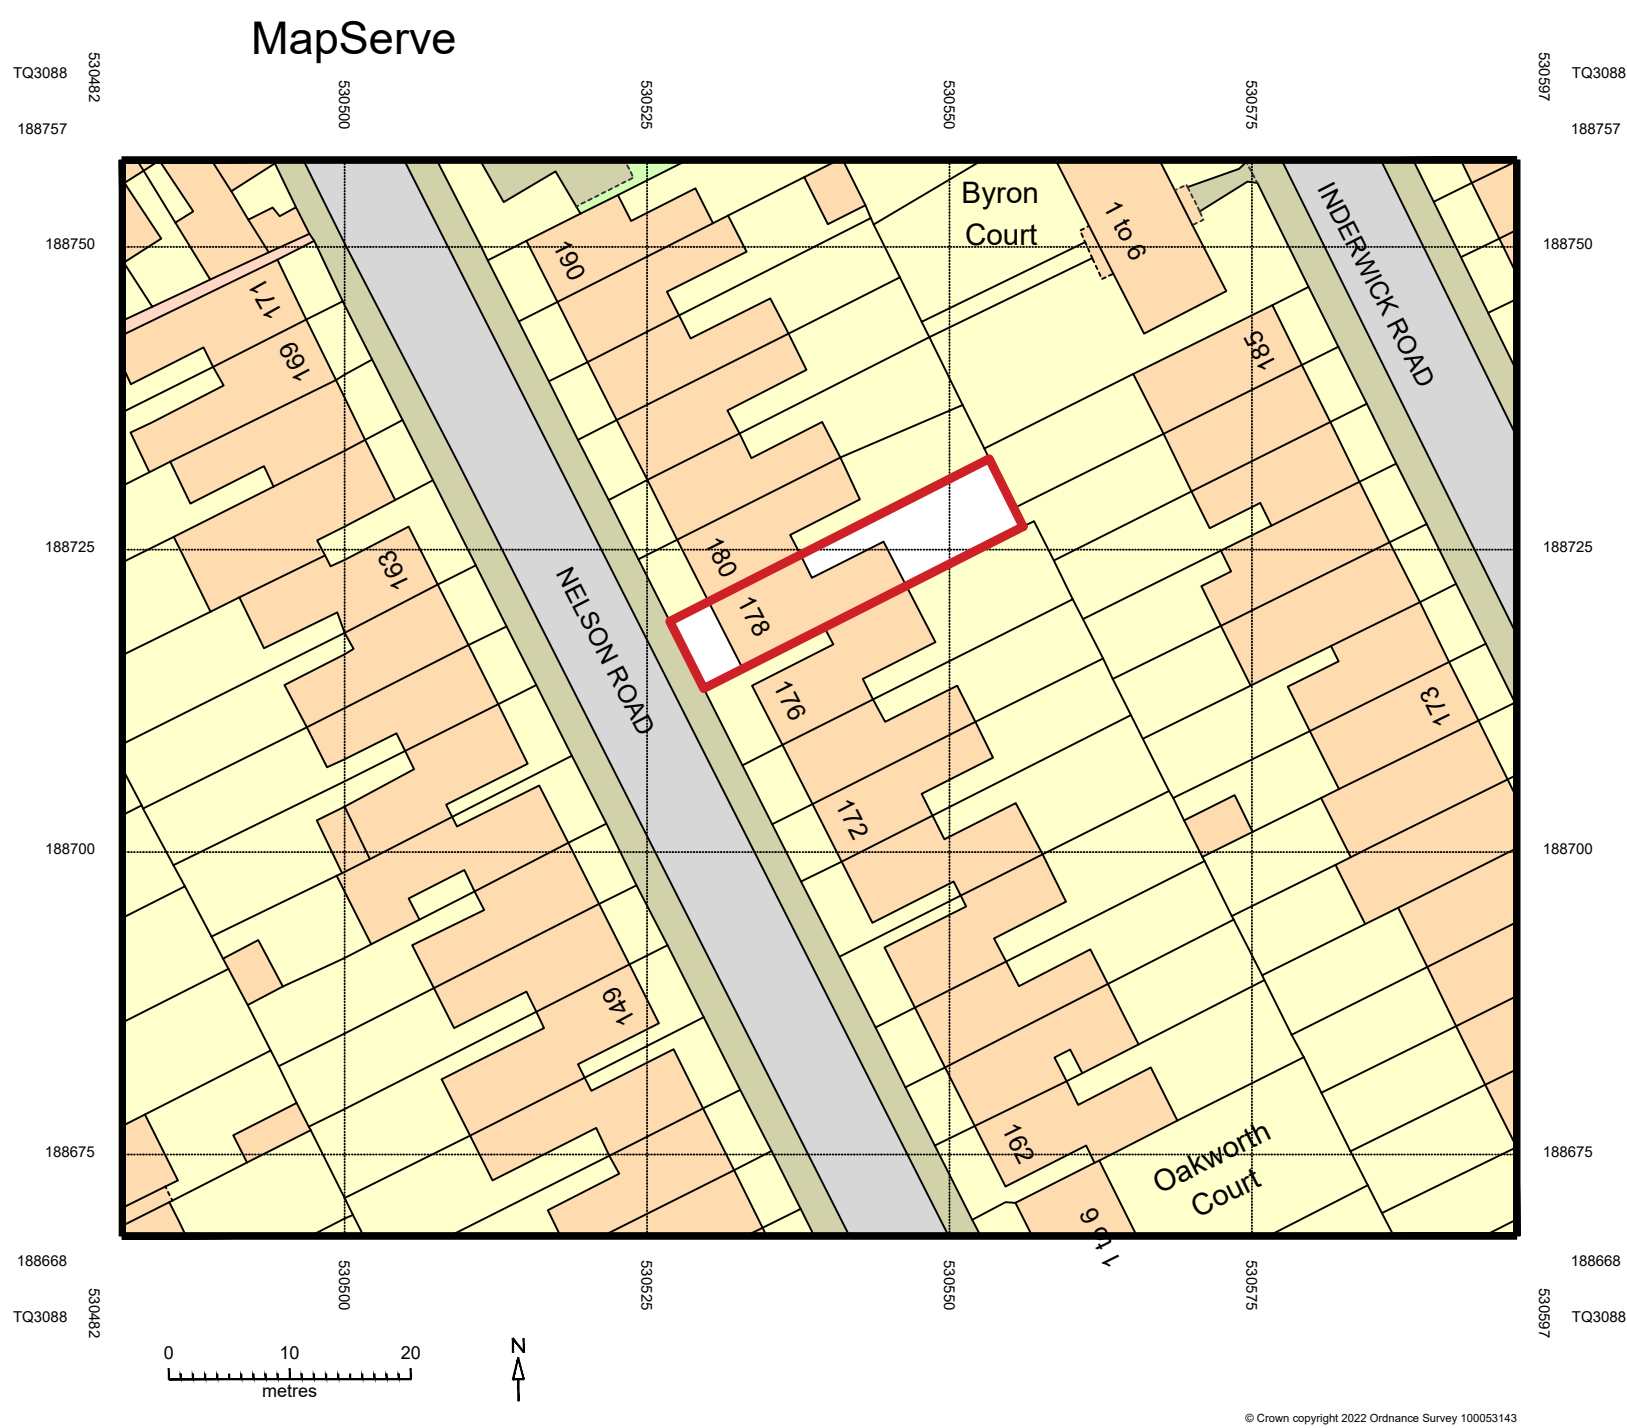

RED LINE SHOWS SITE BOUNDARY
OF No. 178 (BOTH FLATS)

Site Location Plan

drawing title
MR D KISNER
FLAT A 178 NELSON RD, Crouch End, N8 9NR
client / project

F260 /E01

drawing number
1:625 / 1:1250
scale @ A1 / A3


F260
project number

-
revision

SJAM
originated by

FOR PLANNING

status

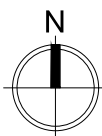

sJAM
architects.com