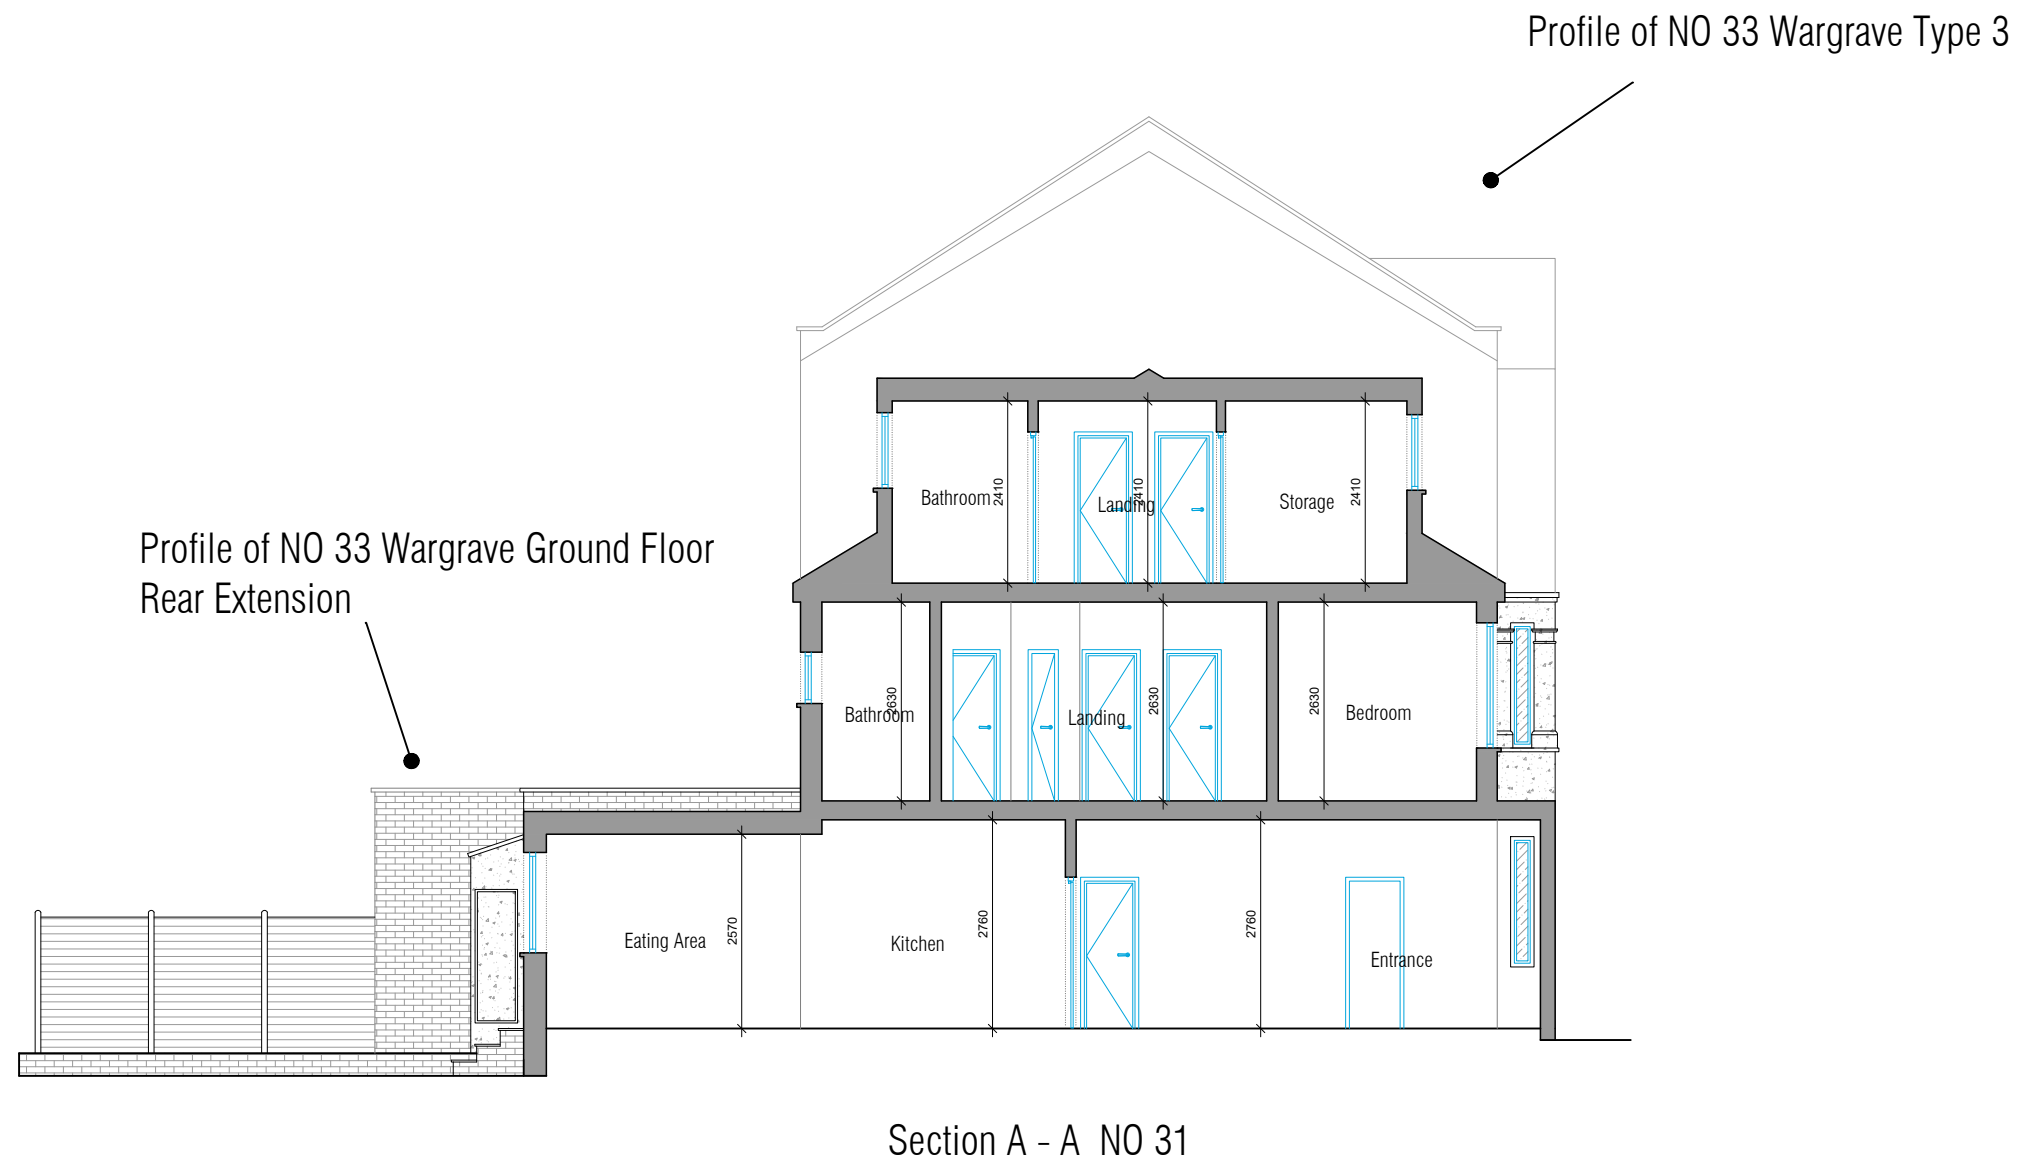


|   |                                                                      |                      |      |
|---|----------------------------------------------------------------------|----------------------|------|
|  <p>OCC, Building A<br/>105 Eade Road<br/>London, N4 1TJ</p> <p>Tel: (020) 8150 1820<br/>email: <a href="mailto:info@ajplans.co.uk">info@ajplans.co.uk</a><br/>web: <a href="http://www.ajplans.co.uk">www.ajplans.co.uk</a></p> | Project:<br><b>31 &amp; 33 Wargrave Ave</b><br><b>London N15 6UH</b> |                      |      |
|   | Title:<br>Existing Section A - A NO 31                               |                      |      |
|   | Date:<br>May 2022                                                    | Scale:<br>1:100 @ A3 | Rev: |
|   | Dwg. No.<br><b>WG.31&amp;33.EX.060</b>                               |                      |      |

**NOTES**

The contractors are to check all the dimensions, levels, drain runs and general condition of the site before works commence.

All works are to be carried out in accordance with current Building Regulations, British Standards, Code of Practice and Local Authority Requirements.