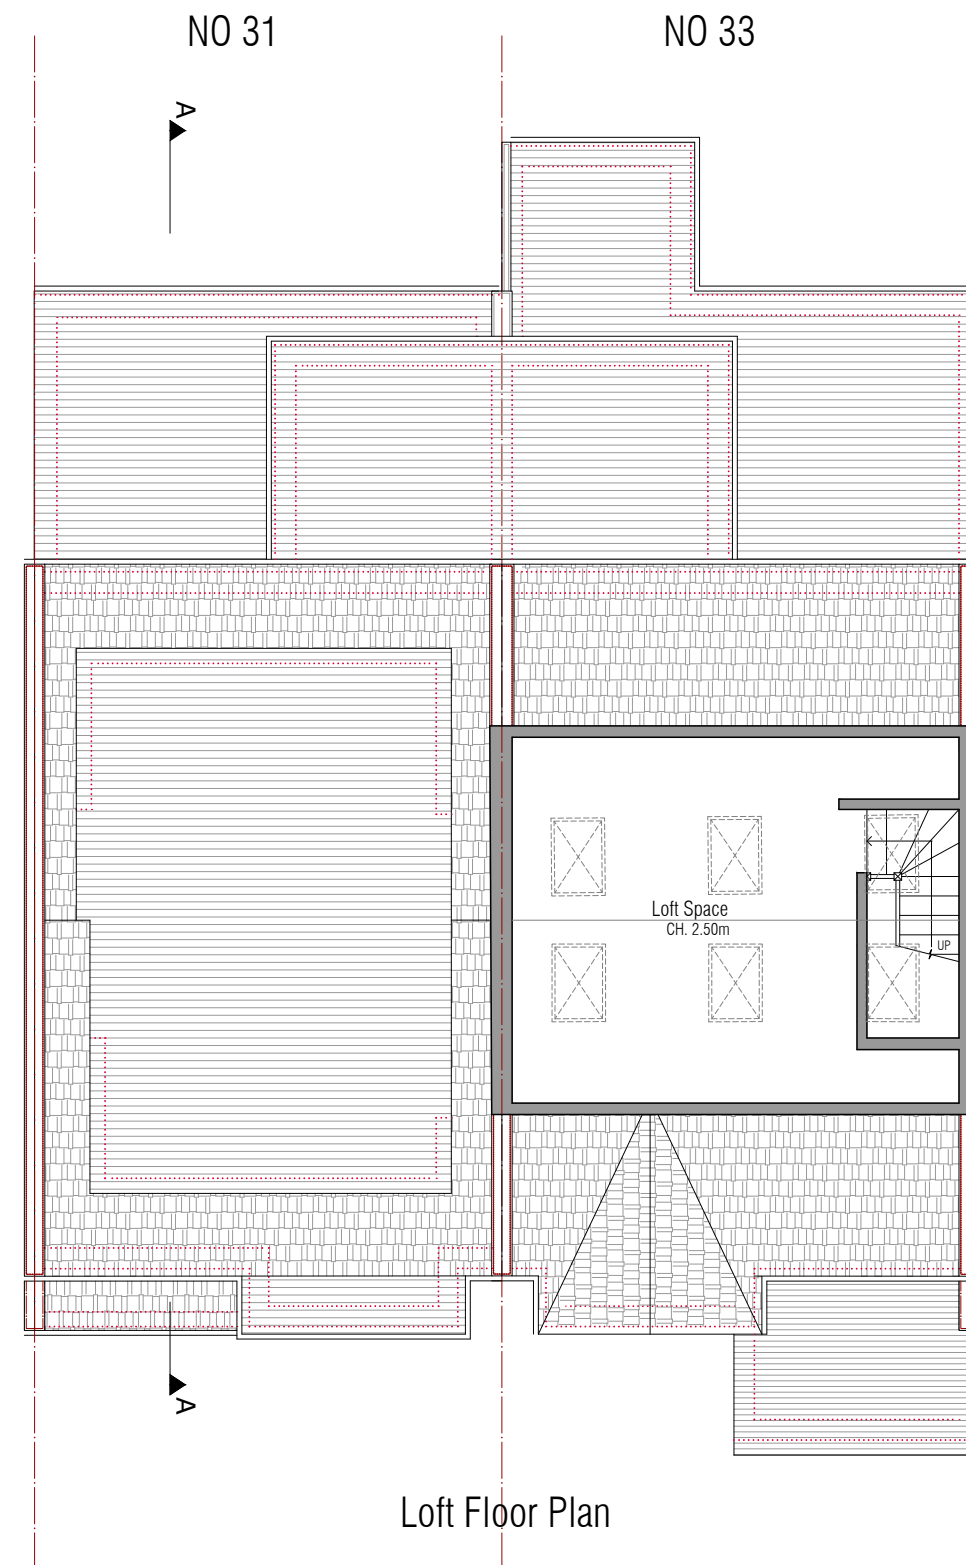
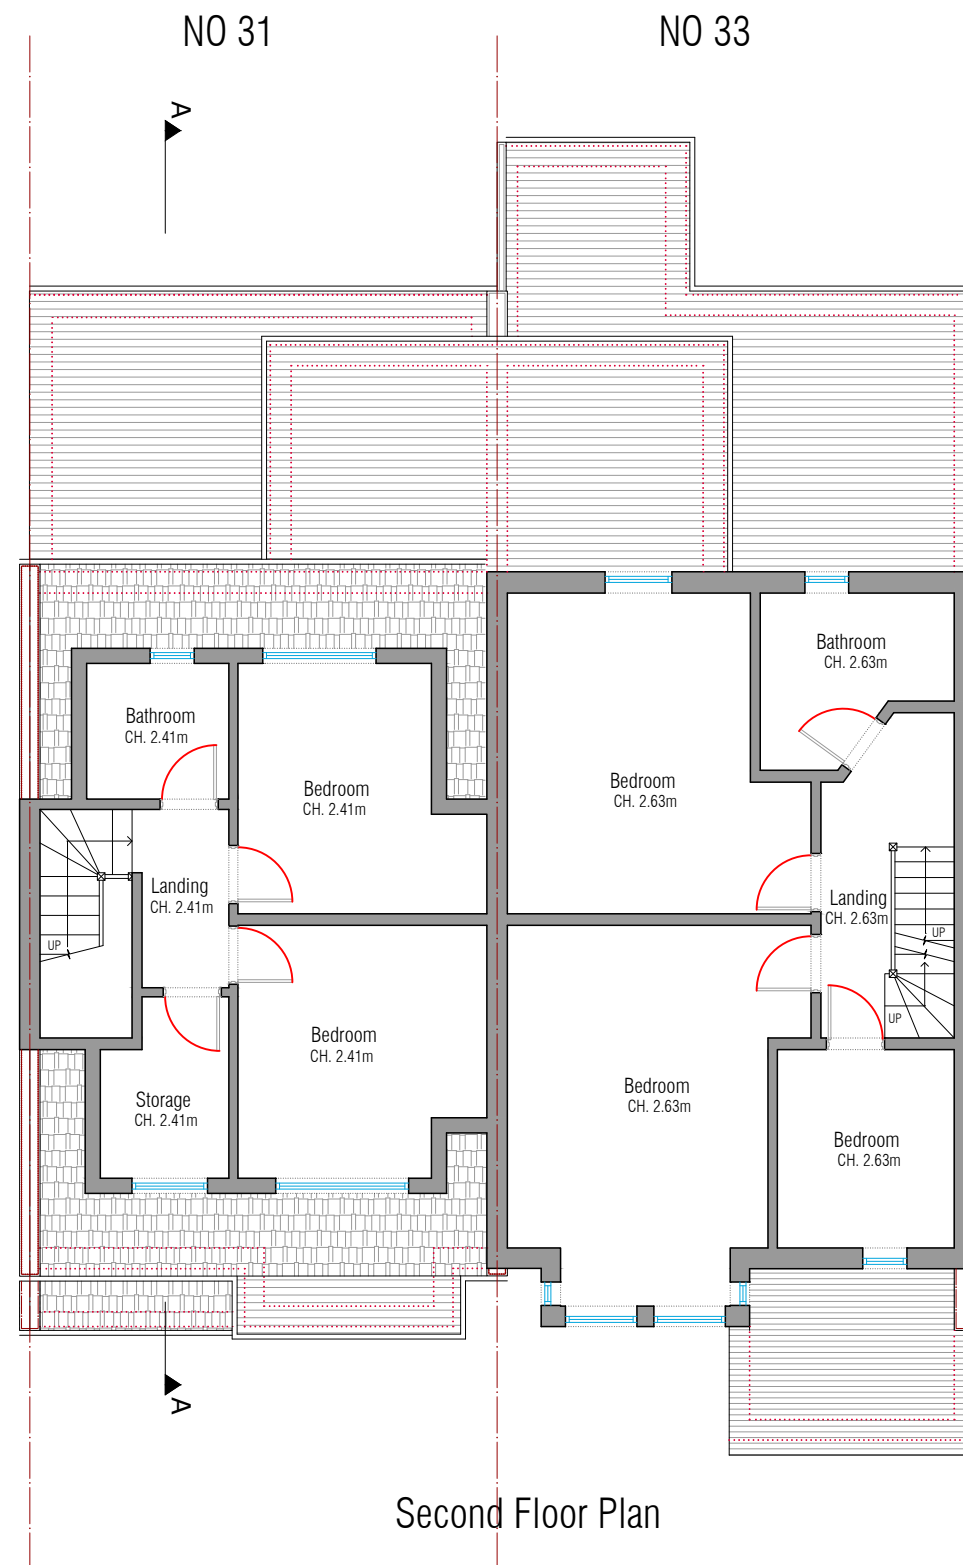


 <i>OCC, Building A 105 Eade Road London, N4 1TJ</i> <i>Tel: (020) 8150 1820 email: info@ajplans.co.uk web: www.ajplans.co.uk</i>	Project: 31 & 33 Wargrave Ave London N15 6UH	
	Title: Proposed Second & Loft Floor	
NOTES The contractors are to check all the dimensions, levels, drain runs and general condition of the site before works commence. All works are to be carried out in accordance with current Building Regulations, British Standards, Code of Practice and Local Authority Requirements.	Date: May 2022	Scale: 1:100 @ A3
	Dwg. No. WG.31&33.PRO.020	Rev: