


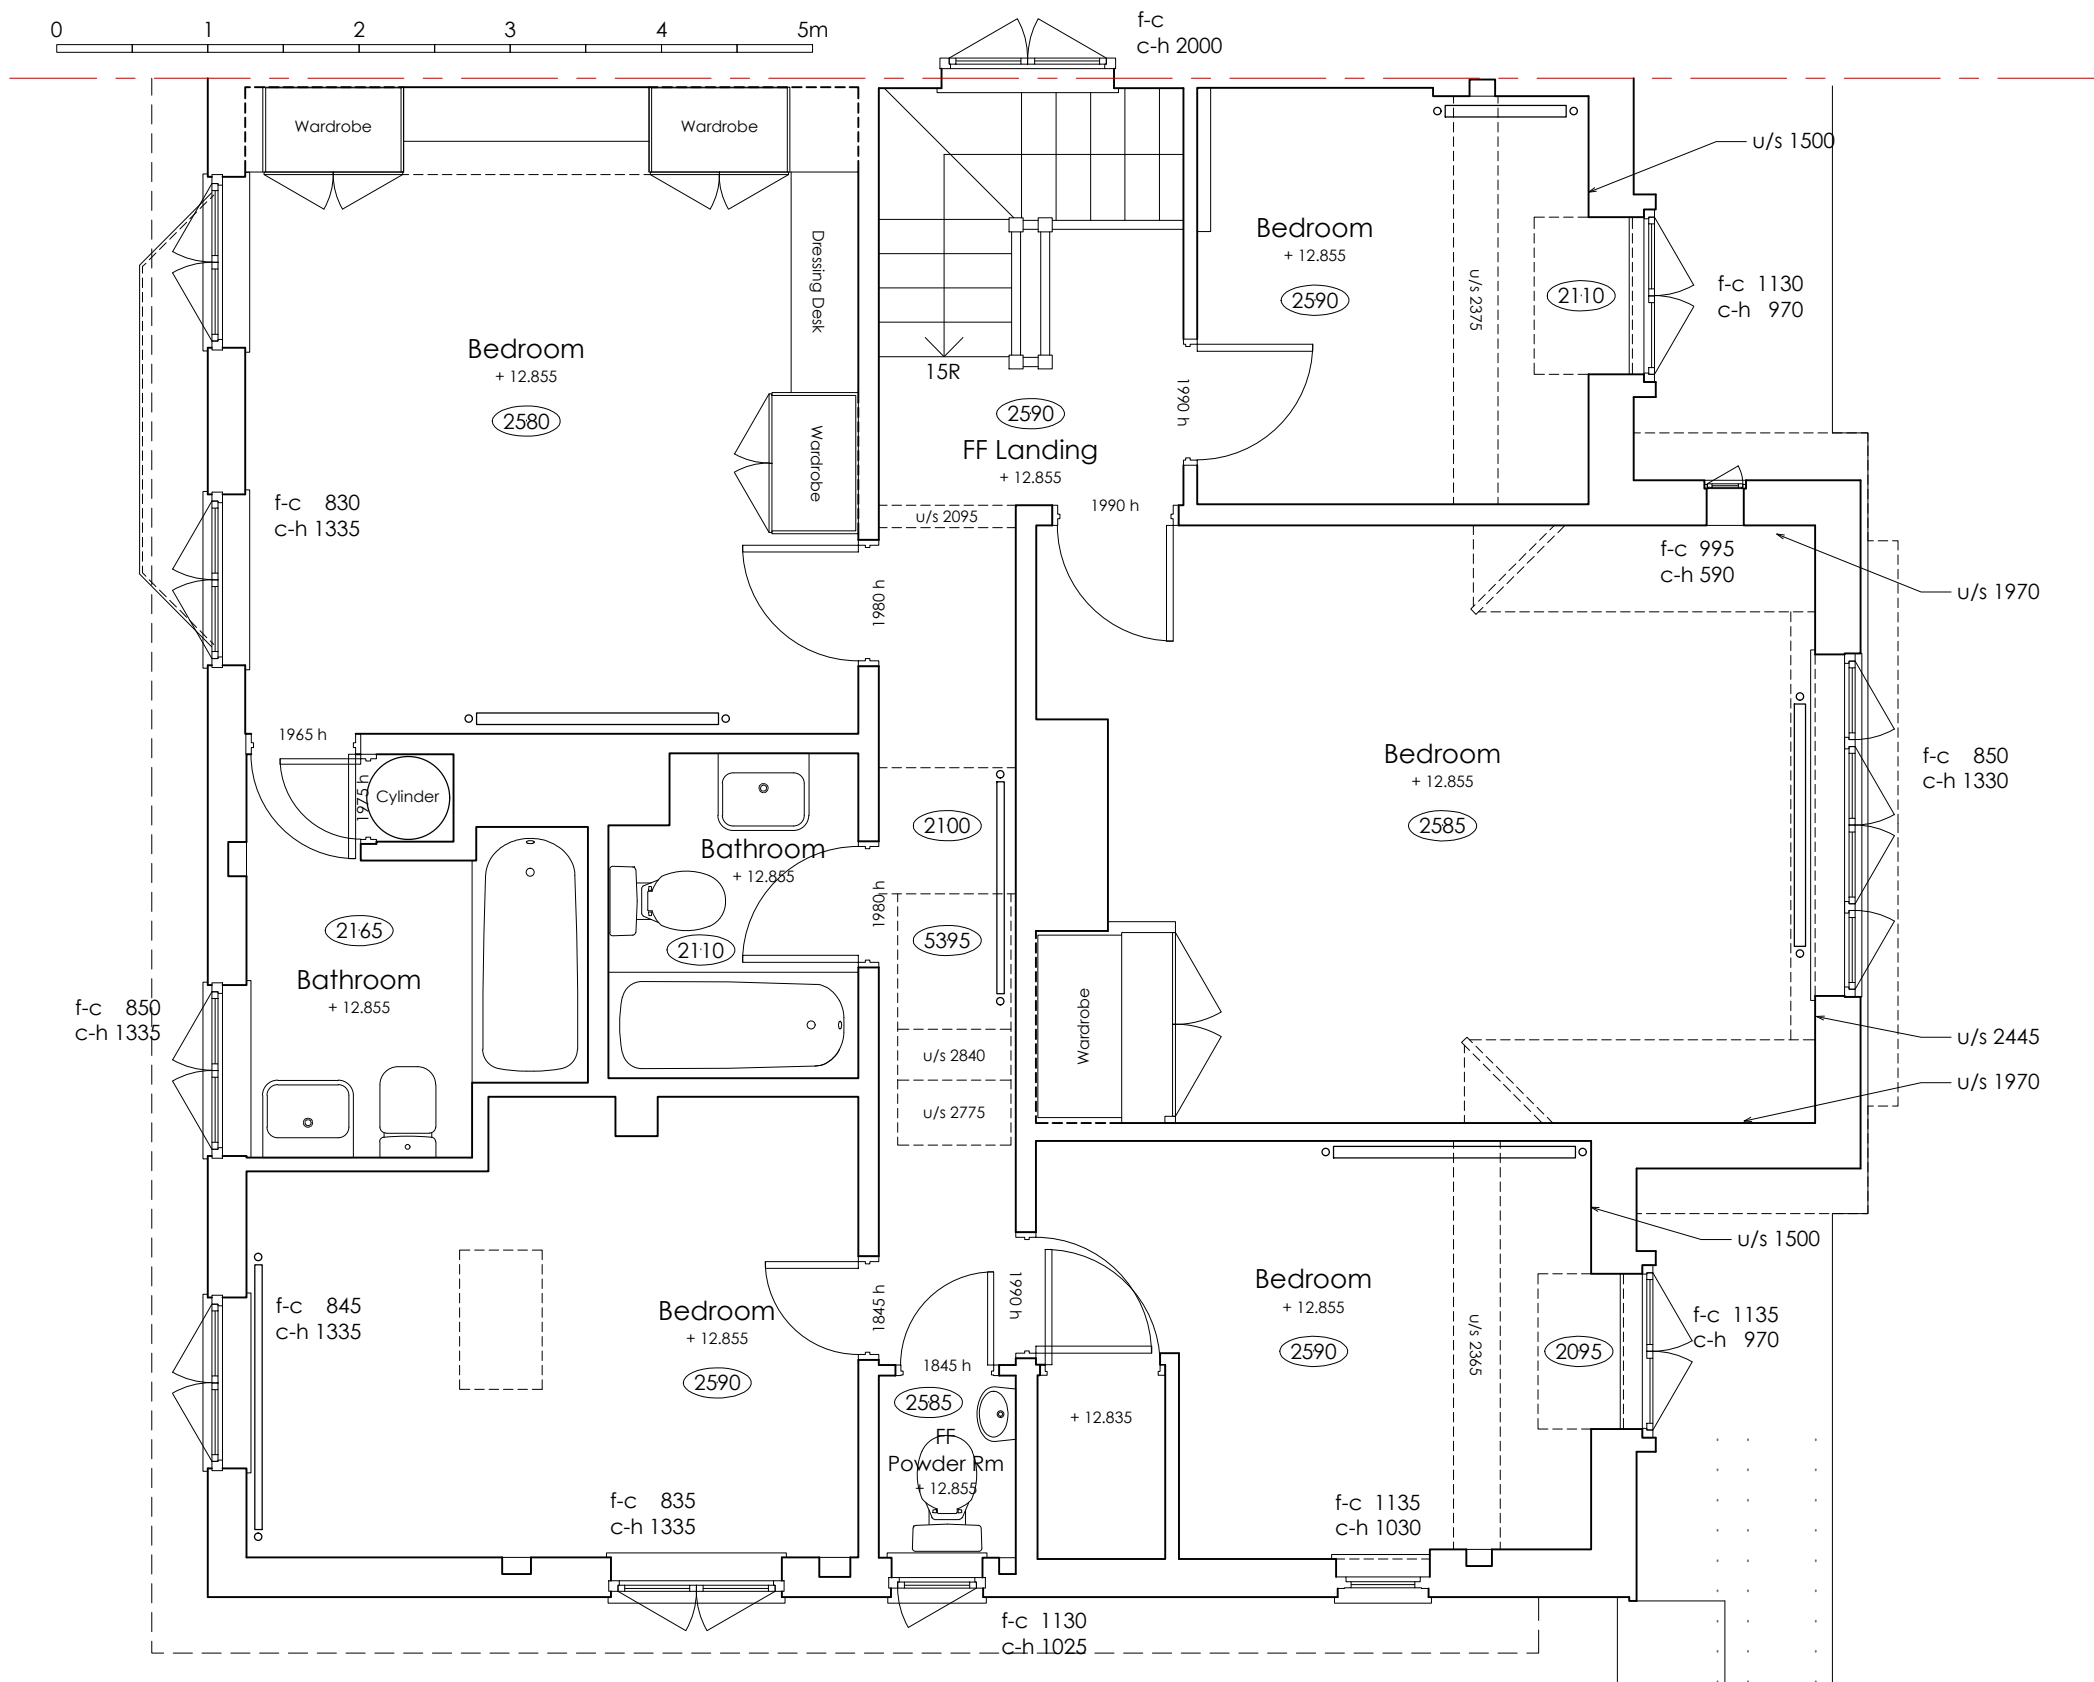

Existing Plan - First Floor

Scale 1:50

catfish

architecture + design
Catfish Studio Limited

19 Foxley Road London SW9 6ET
www.catfishstudio.ltd.uk

NOTES:

All dimensions to be checked on site.

Survey carried out on non-intrusive basis.

Areas concealed by built in furniture or otherwise inaccessible not surveyed.

FOR APPROVAL

title	Existing Plans
client	Simon & Natasha Buchler
job	Twyford Avenue
scale	1:50 @A3
dwg number	296/002
revision	A

A 30.12.22 Updated
/ 28.11.22 First Issue