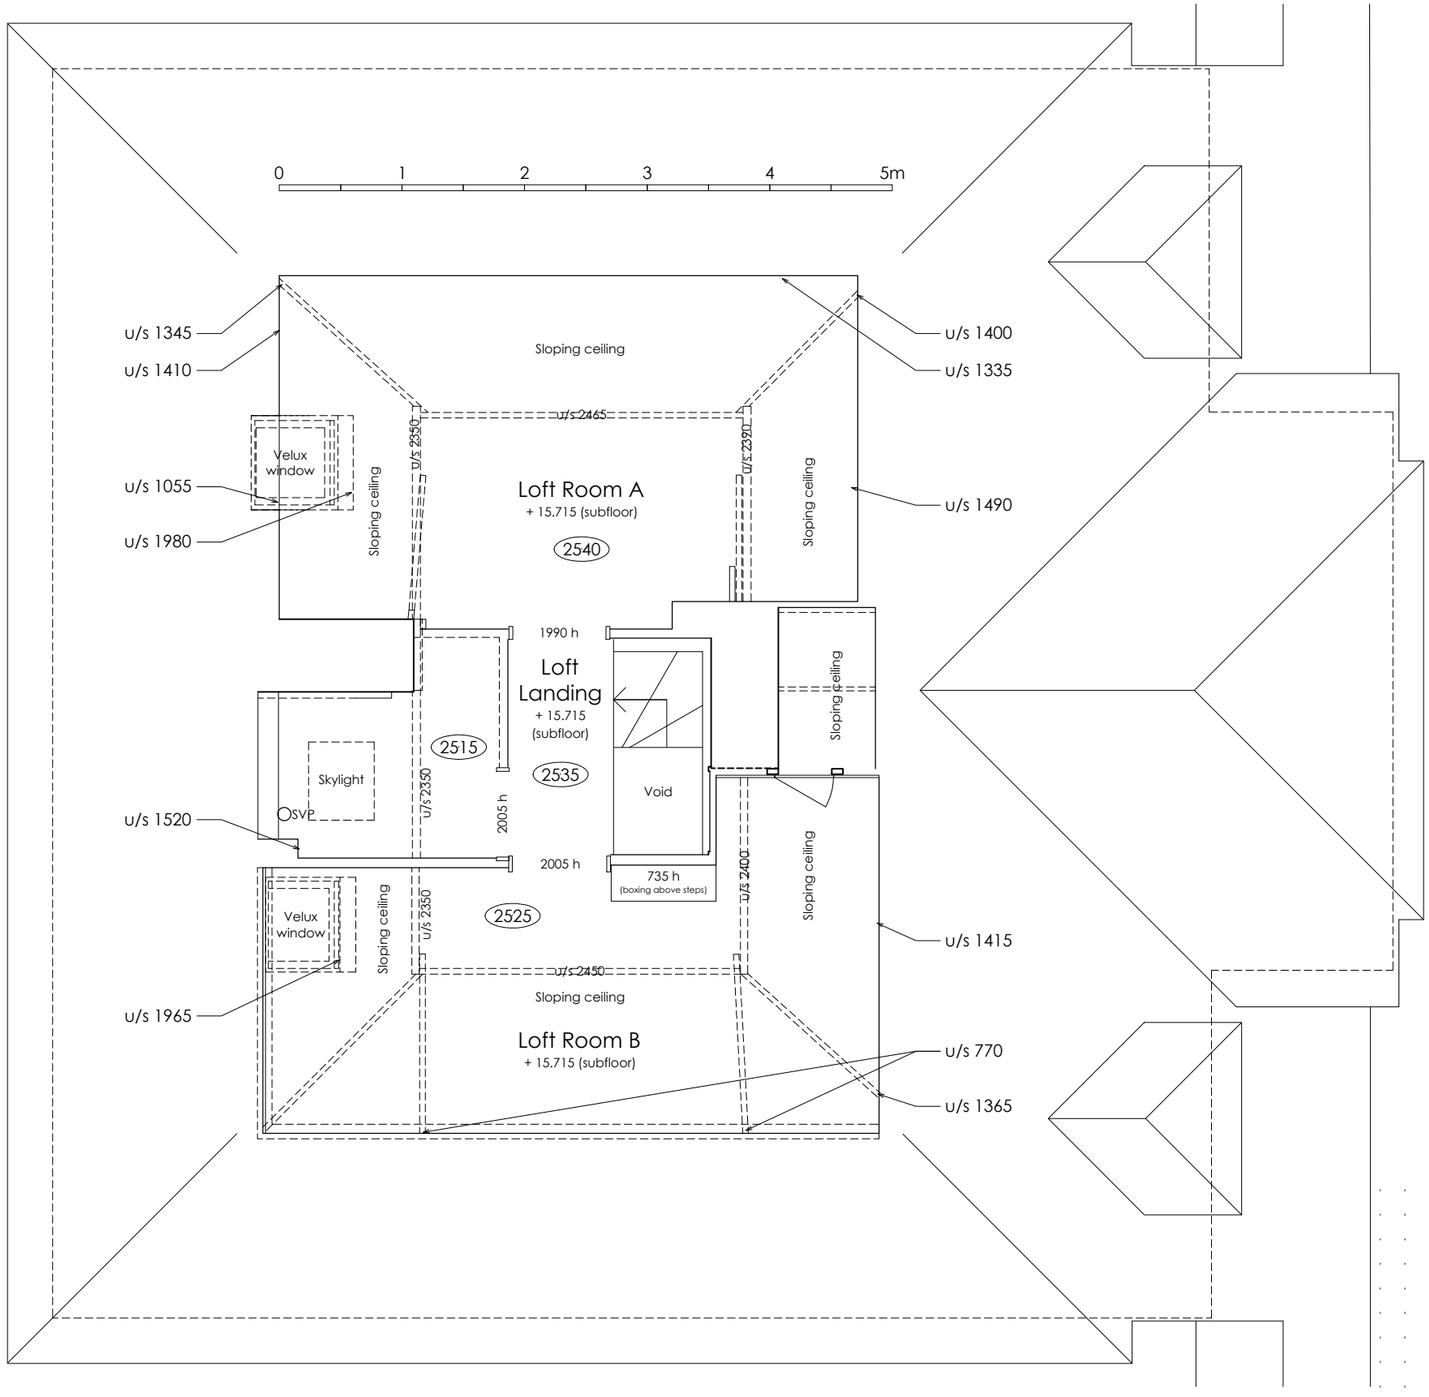


5cm
4
3
2
1

N

1 2 3 4 5cm

Existing Plan - Second Floor

Scale 1:50

FOR APPROVAL

catfish

architecture + design

Catfish Studio Limited

19 Foxley Road London SW9 6ET

www.catfishstudio.ltd.uk

NOTES:

[redacted]

All dimensions to be checked on site.

Survey carried out on non-intrusive basis.

Areas concealed by built in furniture or otherwise inaccessible not surveyed.

rev	date	notes
/	30.12.22	First Issue

title: Existing Plans

client: Simon & Natasha Buchler

job: Twyford Avenue

scale	dwg number	revision
1:50 @A3	296/003	/