



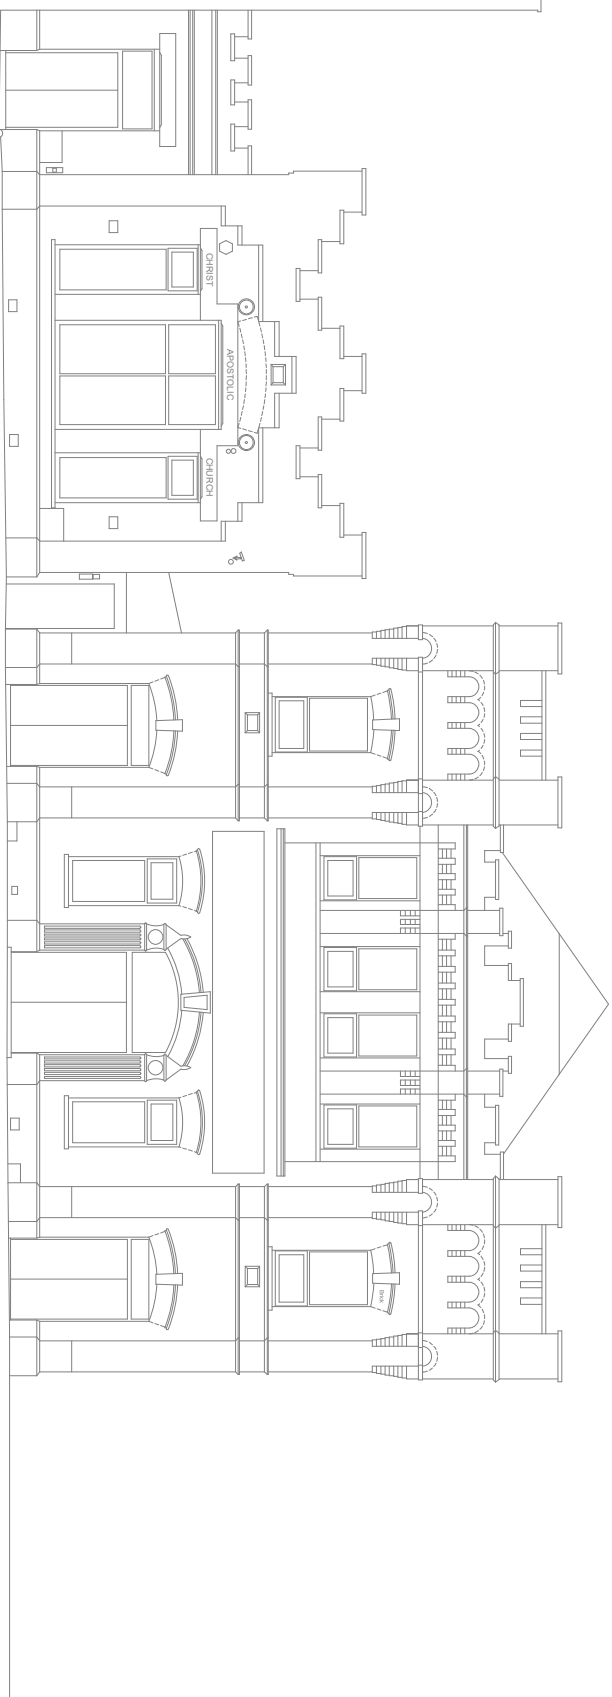

ELEVATION A

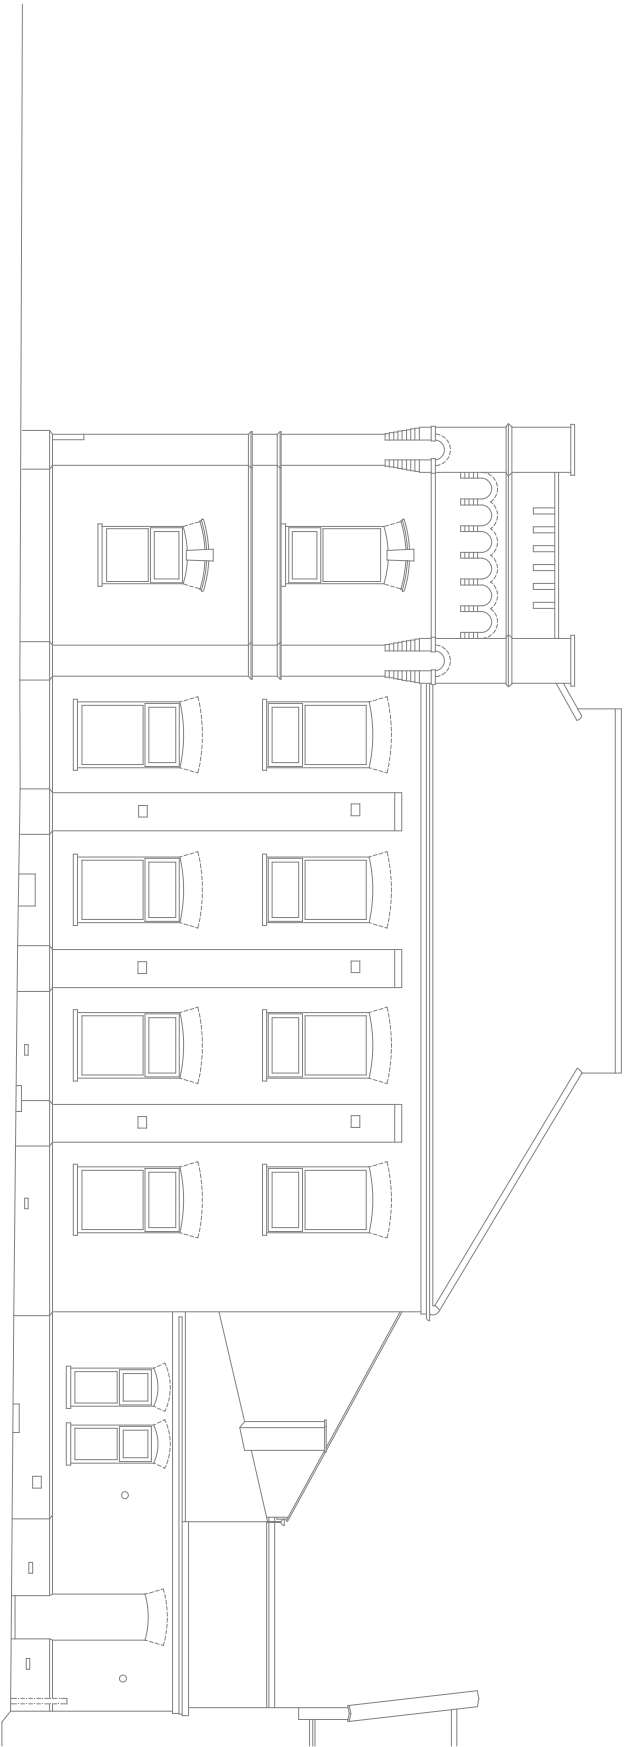

ELEVATION B

A	Generally revised	02.01.23
Rev	Detail	Date

Client

CHRIST APOSTOLIC CHURCH

Address

202-204 HIGH ROAD
PAGE GREEN TERRACE N15 4NP

Title

ELEVATIONS
EXISTING

Drawing #

10.100a

Rev