




- ① Black wrought iron railings and gates to be 1.8 metres high
- ② Single gate
- ③ Double gate
- ④ Clark drain full width of opening to capture rainwater and drain back to rainwater gulleys at building perimeter

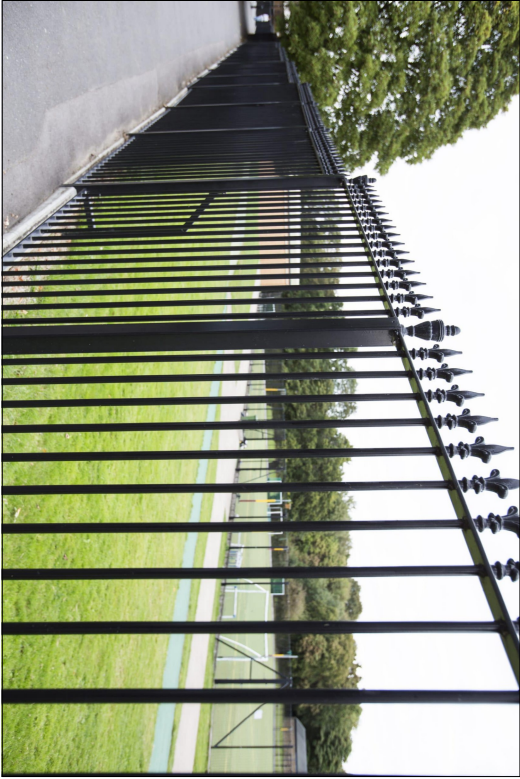

RAILING & GATE DESIGN

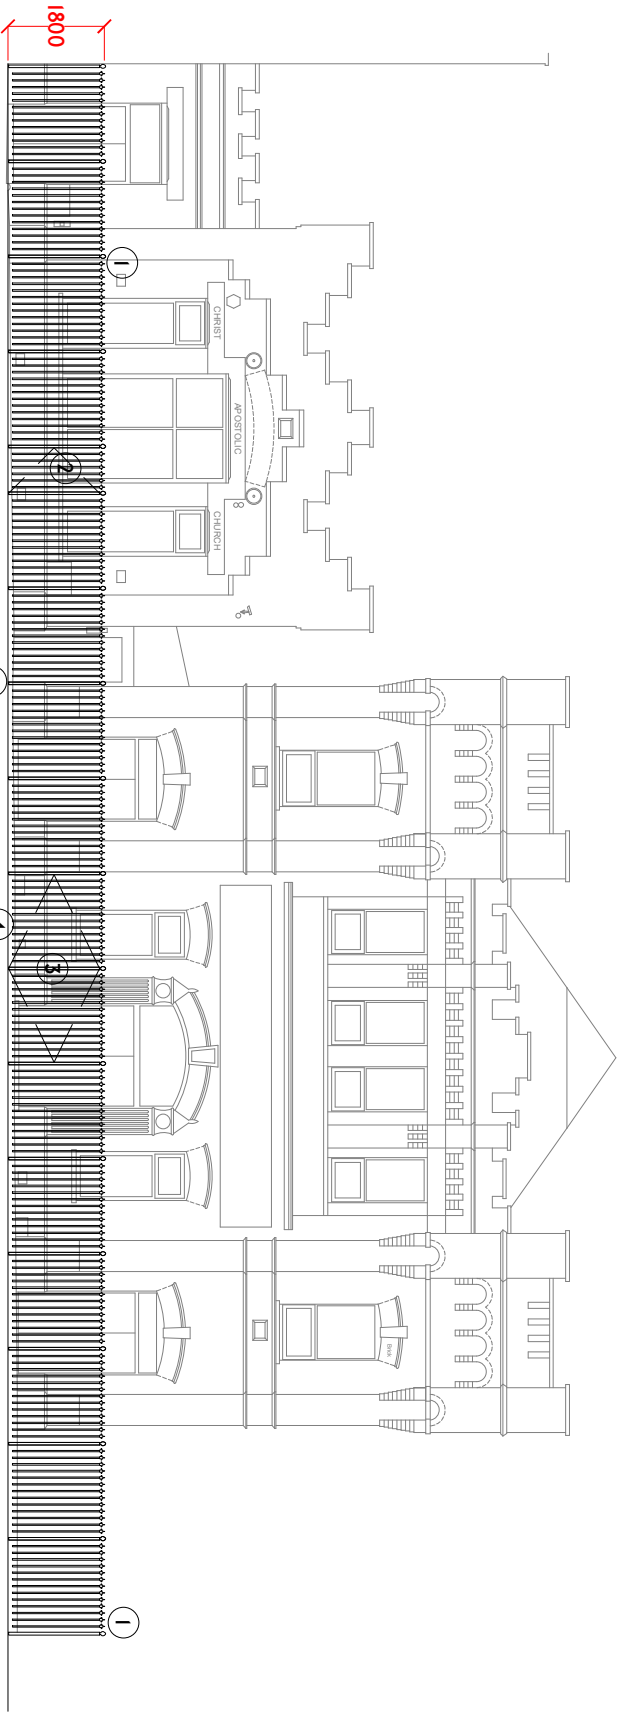

ELEVATION A

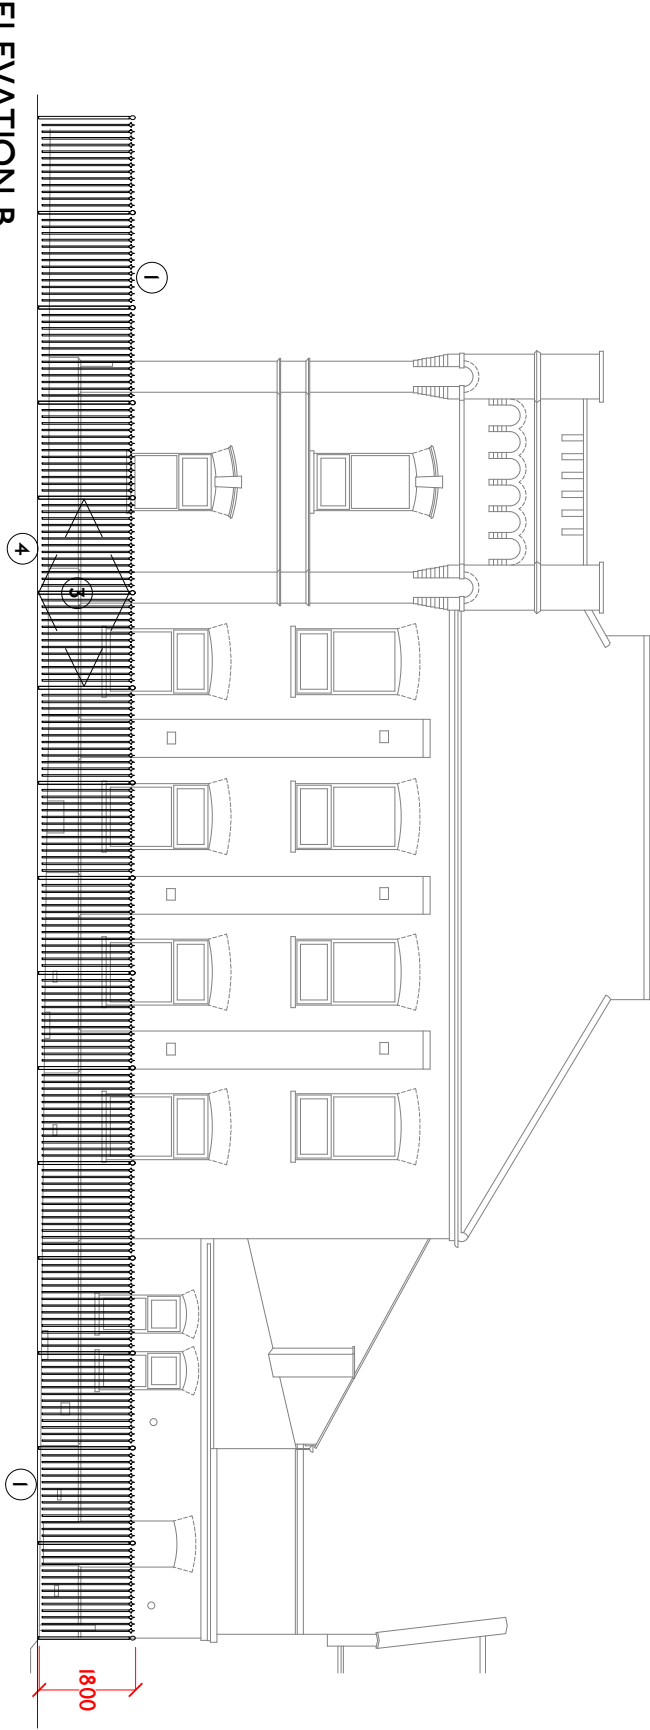

ELEVATION B



TYPICAL FINIAL DESIGN

Client
CHRIST APOSTOLIC CHURCH

Address
202-204 HIGH ROAD
PAGE GREEN TERRACE N15 4NP

A	Generally revised	02.01.23
Rev	Detail	Date

Title	Rev
ELEVATIONS PROPOSED	Rev
Drawing #	

10.10a