



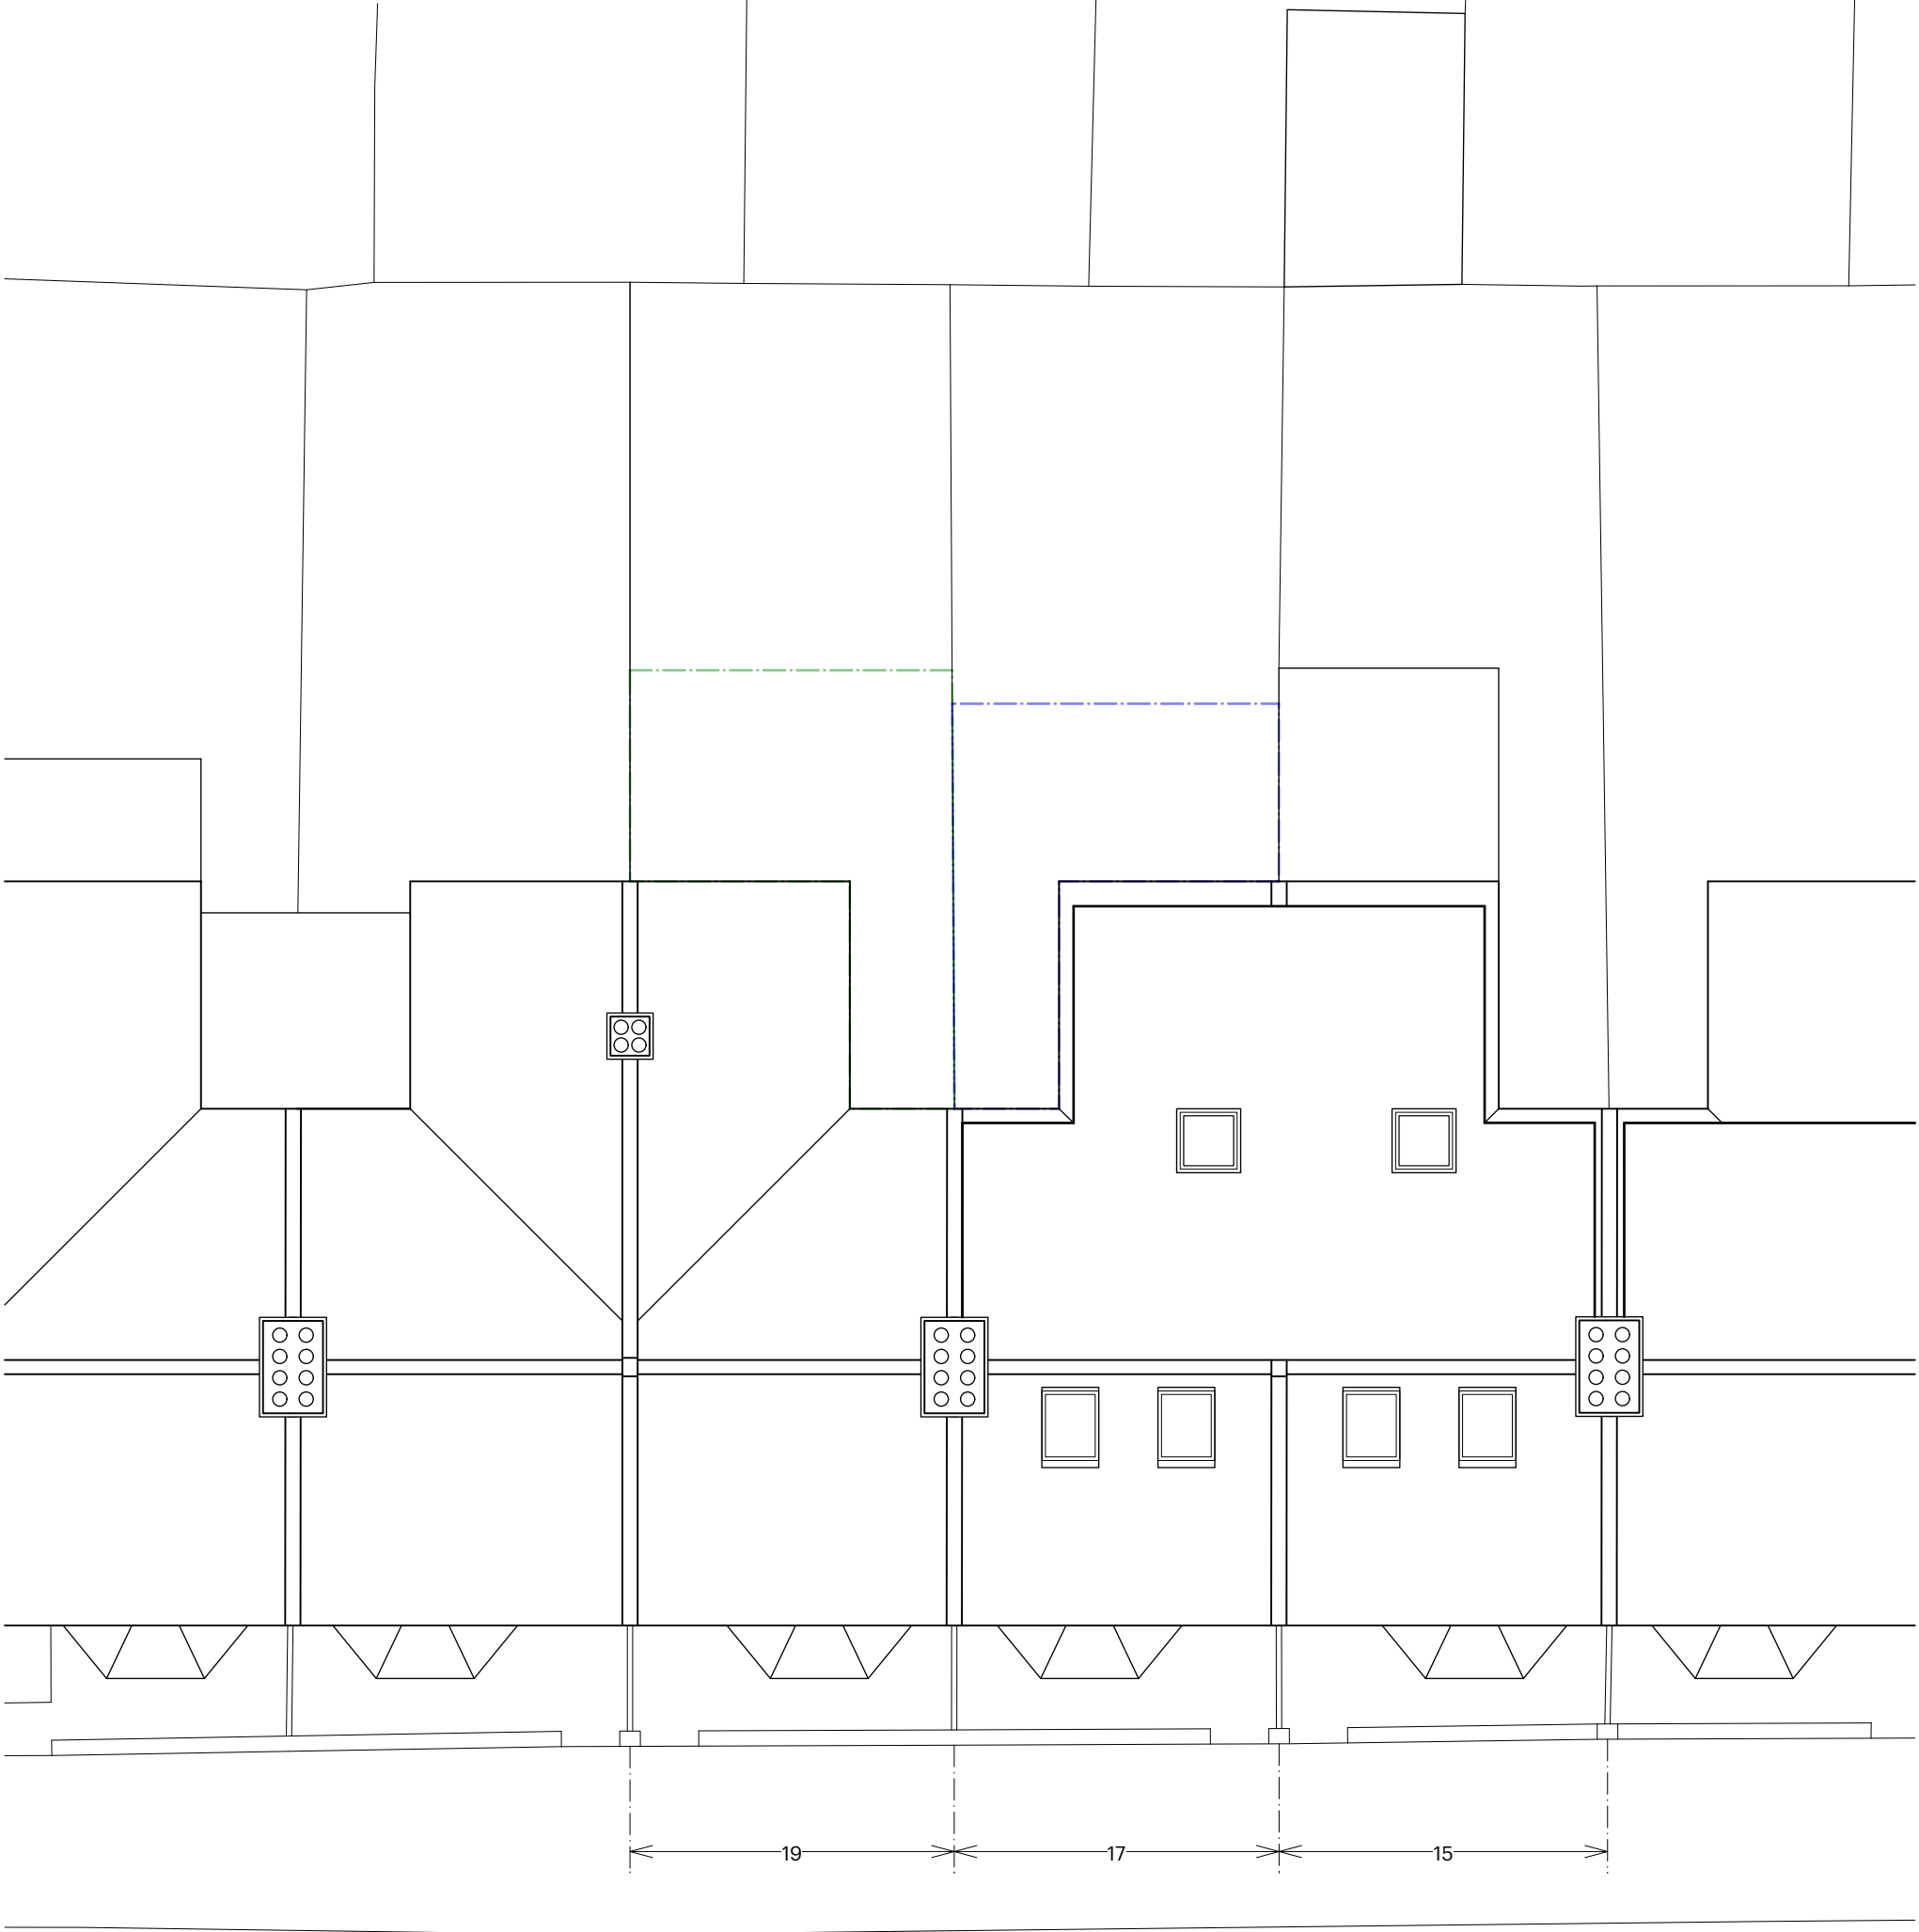

Graham Road

- KEY:**
- Approved extension footprint for no. 19 as per HGY/2022/2181
 - Currently approved extension footprint for no. 17 as per HGY/2021/1633

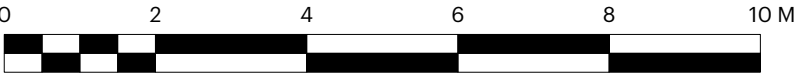

Notes			Revision
To be used for the purposes of planning only.			
Project	17 Graham Road		Drawn by Chiara Amato Architect
Title	Location plan - existing	Scale 1:100 @ A3	Drawing no.
		Date November 2022	023/PL01