
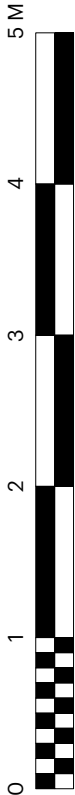


KEY:

- 1Brick
- 2Decorative plasterwork
- 3Concrete roof tiles
- 4Clay chimney pot
- 5Single ply membrane
- 6Roof light/lantern
- 7Coping stone
- 8Upvc window/door
- 9Aluminium doors
- 10Upvc gutter and down pipes
- 11Soil and vent pipe
- 12Vertically hung slates

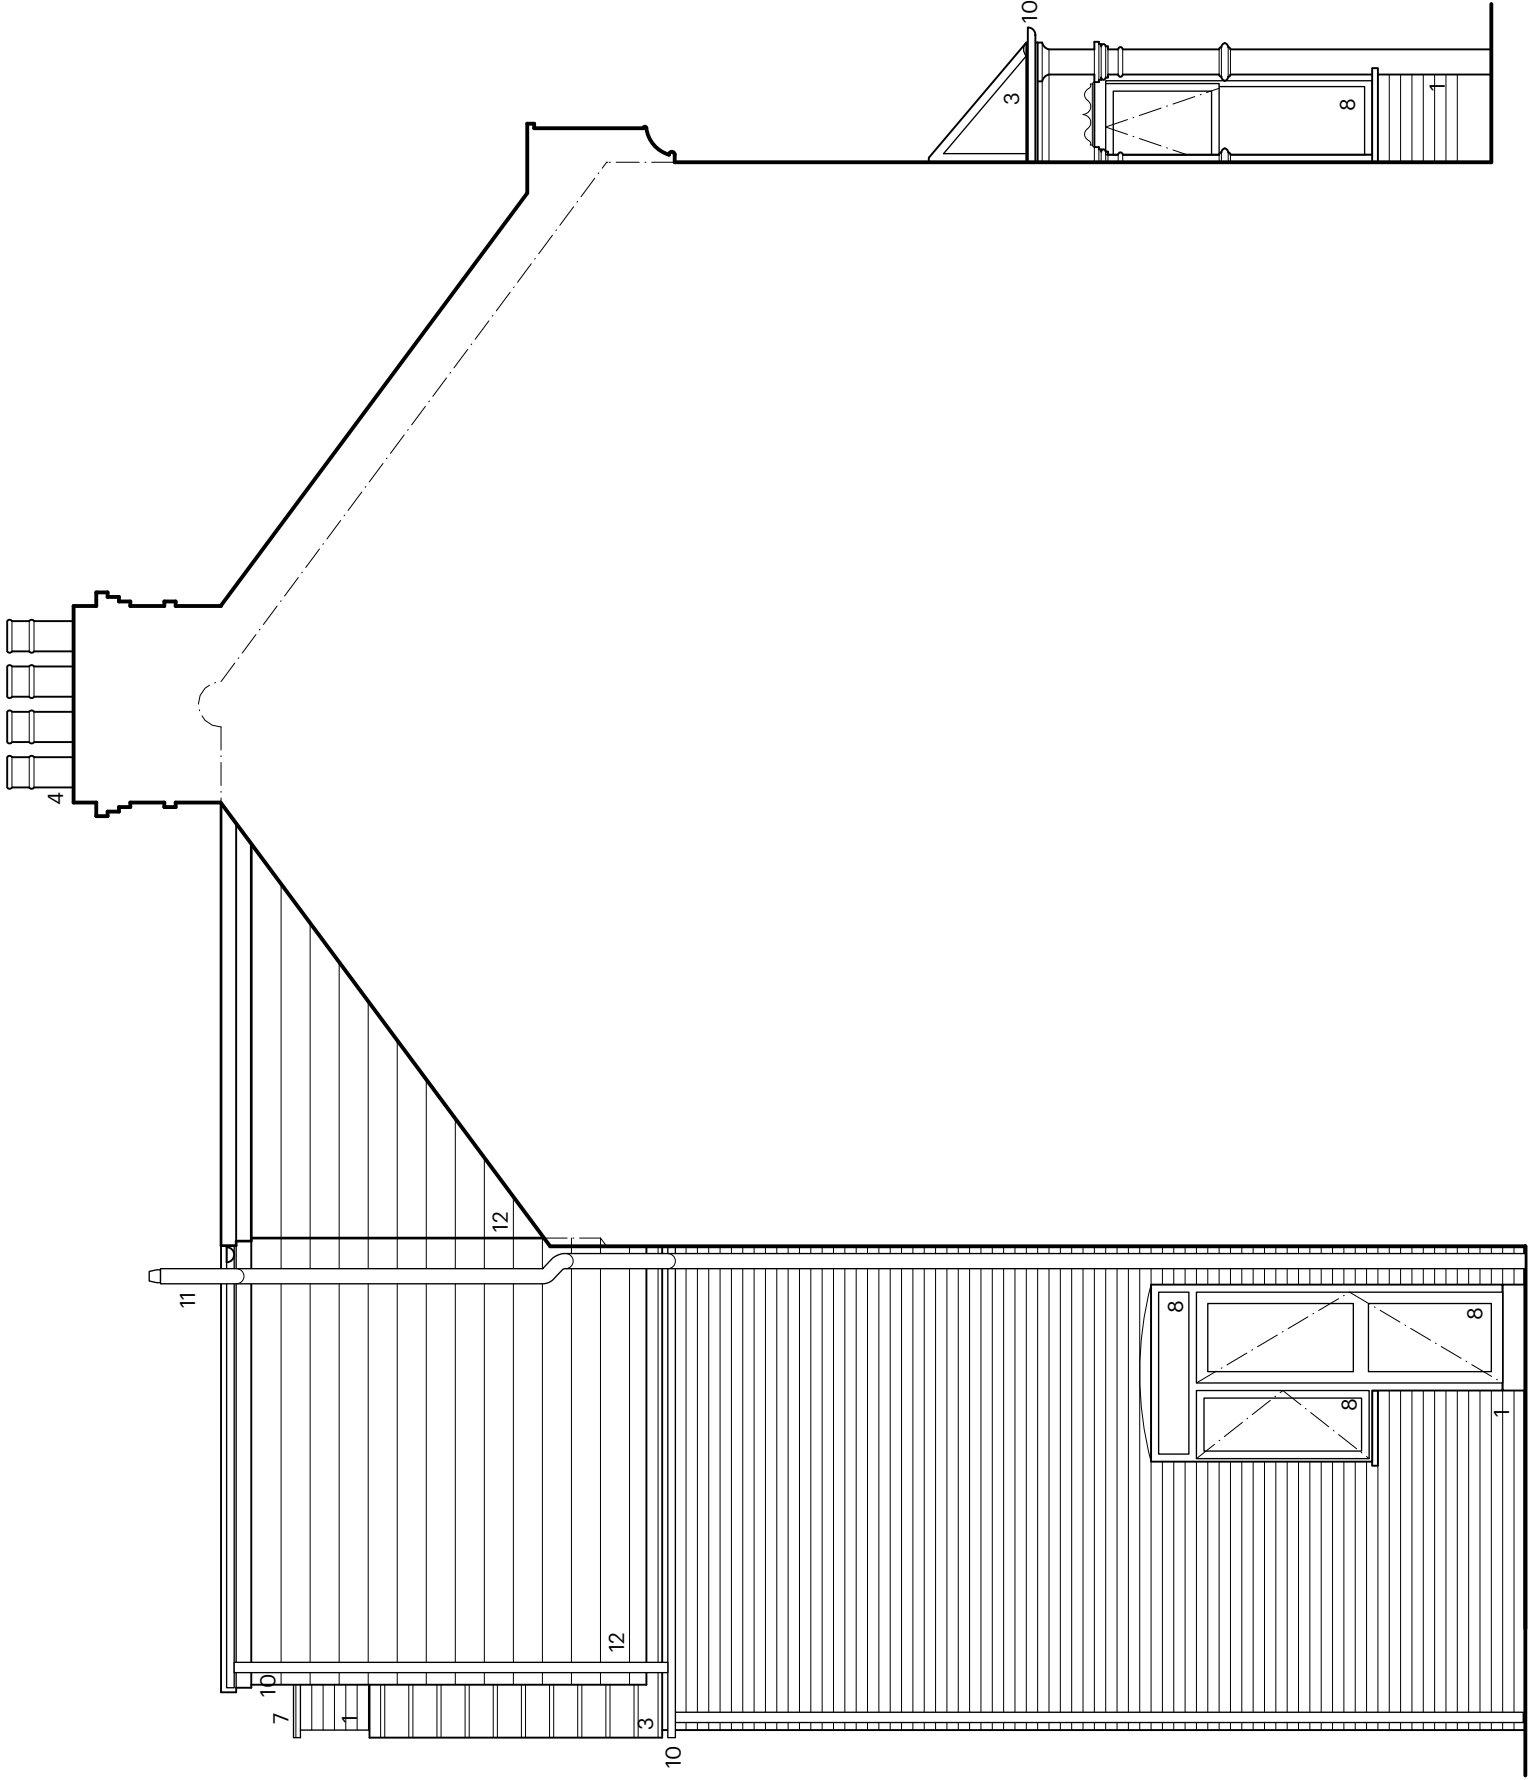

Notes			Revision	
To be used for the purposes of planning only.				
Project	Drawn by Chiara Amato Architect			
Title	Side elevation - existing	Scale	Drawing no.	
		Date	November 2022 023/PL06	