



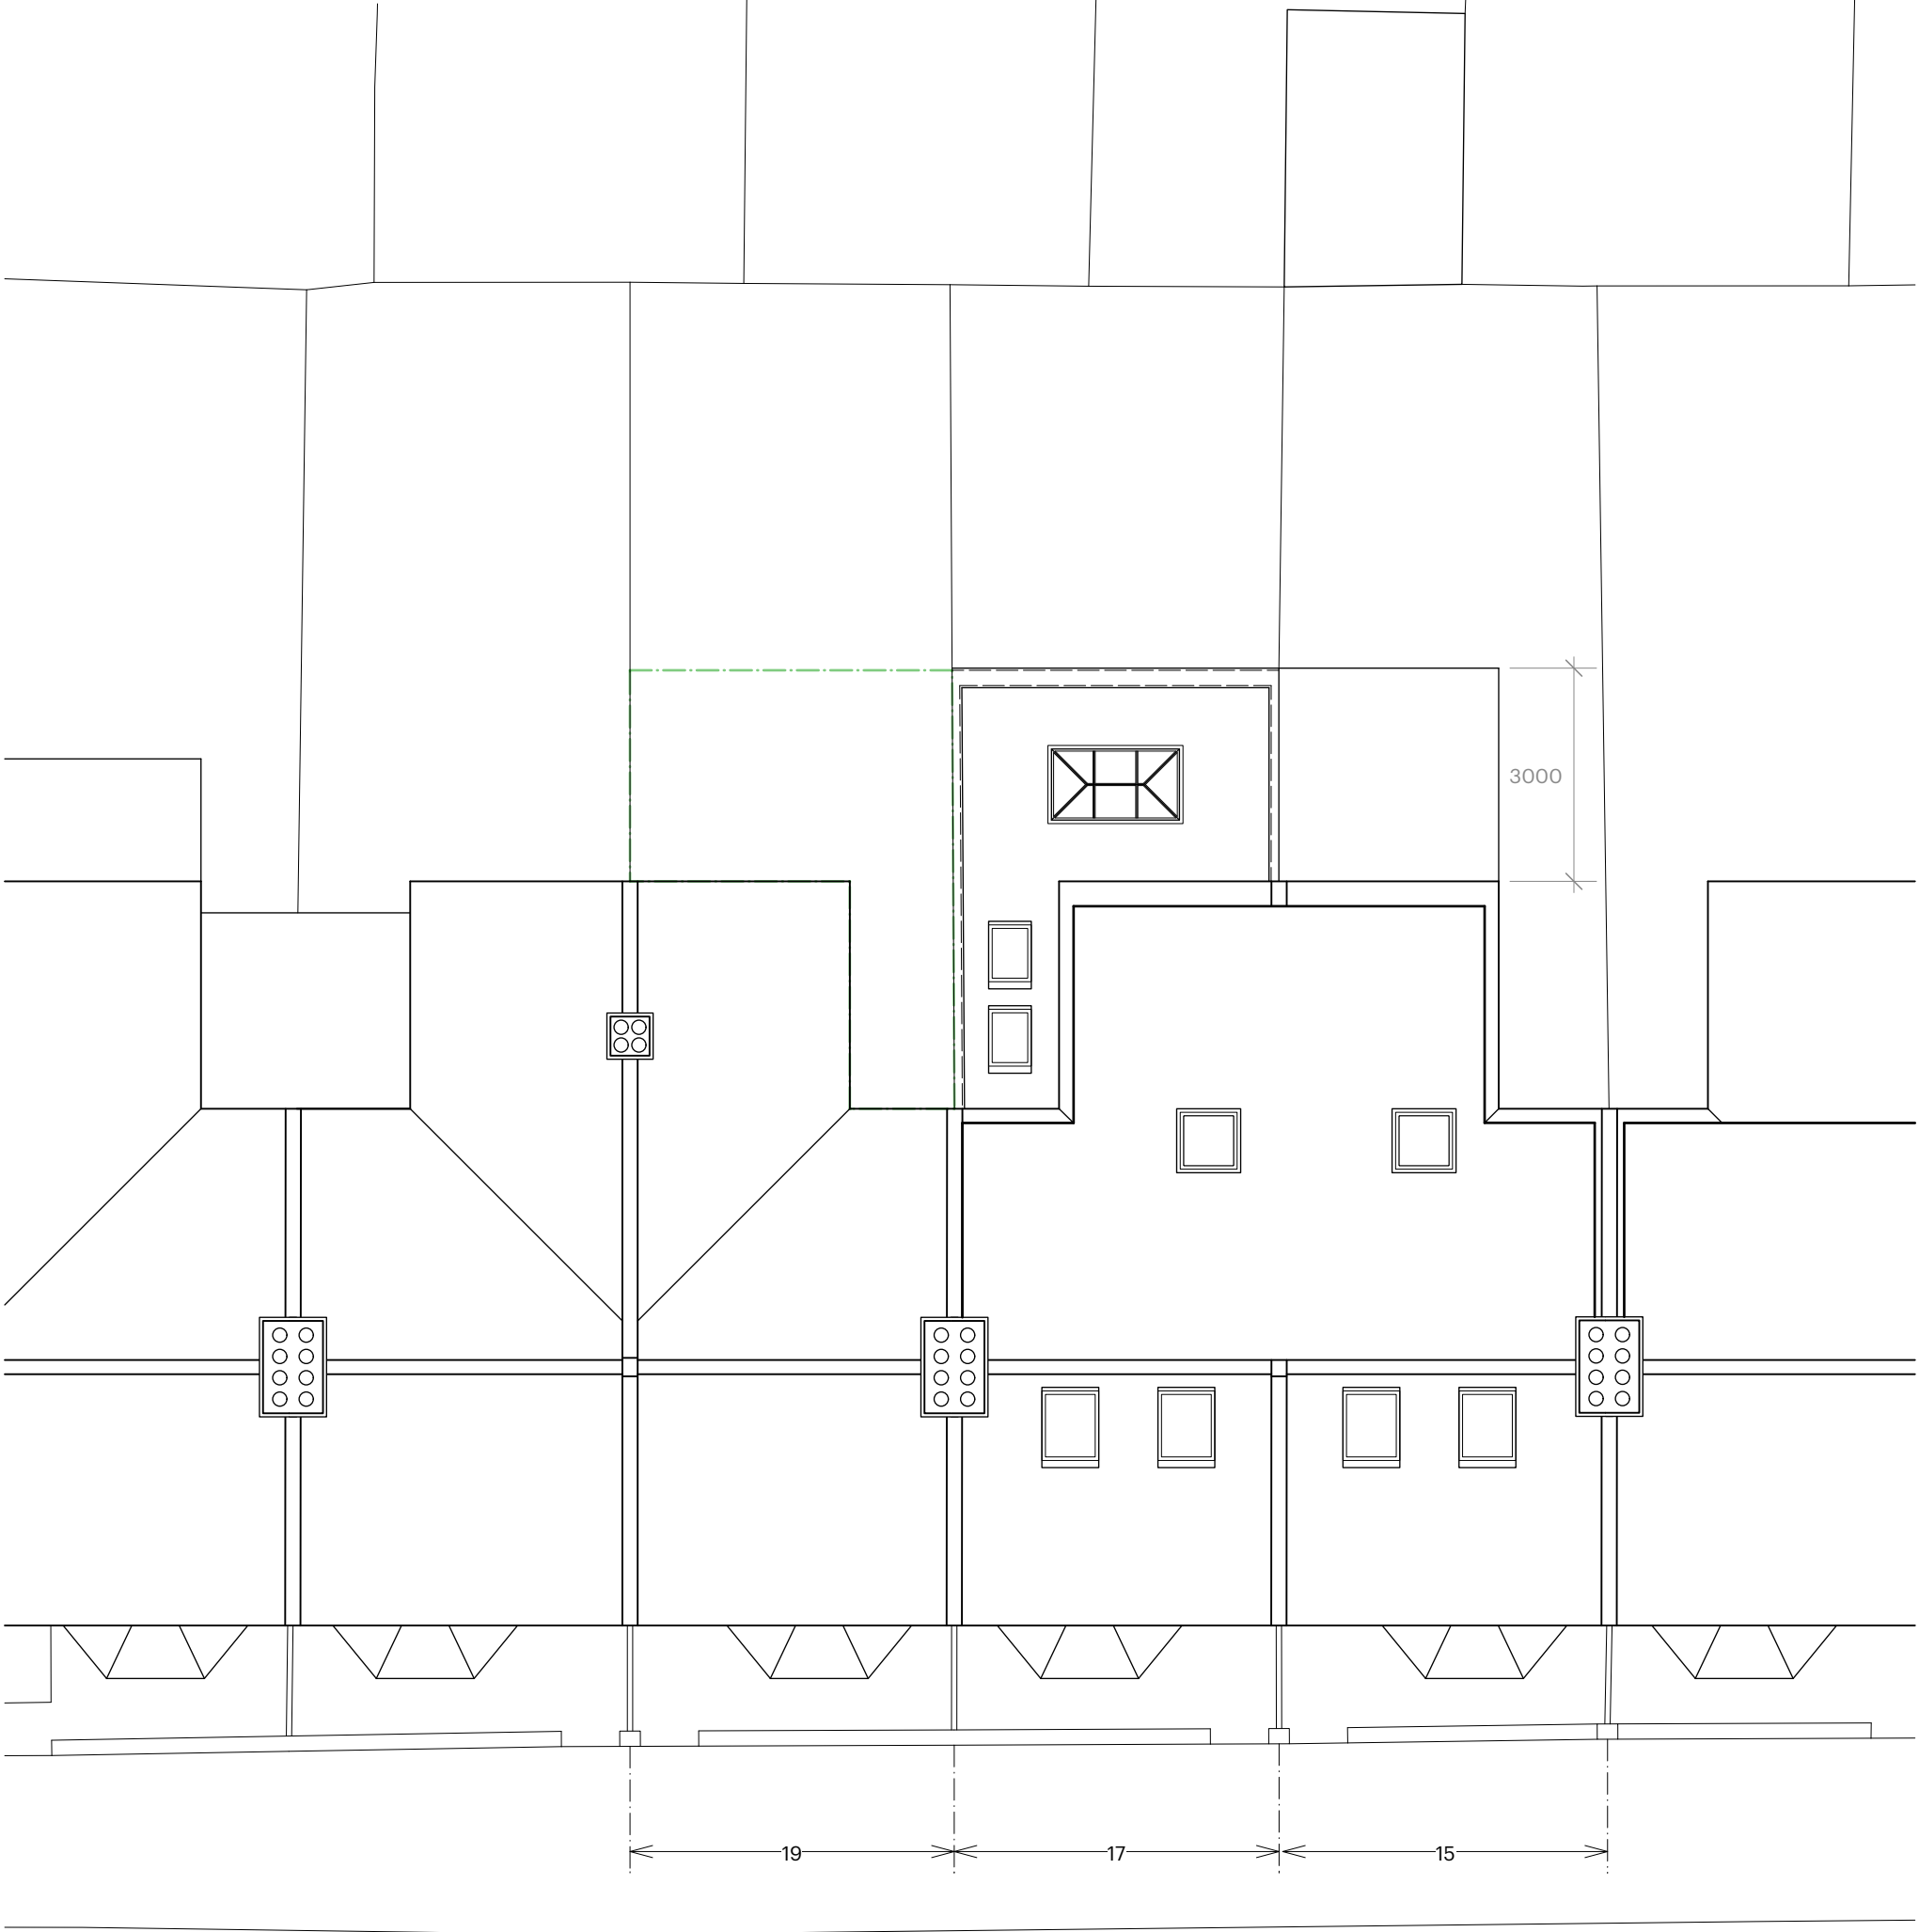

Graham Road

KEY:
 Approved extension footprint for no. 19 as per HGY/2022/2181

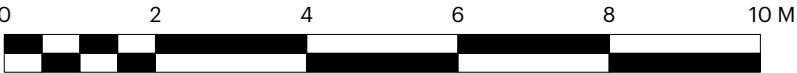

Notes			Revision	
To be used for the purposes of planning only.				
Project		Drawn by		
17 Graham Road		Chiara Amato Architect		
Title	Location plan - proposed	Scale	1:100 @ A3	Drawing no. 023/PL11
		Date	November 2022	