
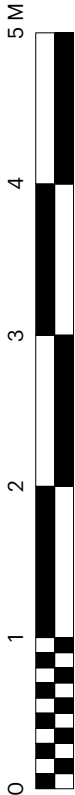


KEY:

- 1
- Brick
- 2
- Decorative plasterwork
- 3
- Concrete roof tiles
- 4
- Clay chimney pot
- 5
- Single ply membrane
- 6
- Roof light/lantern
- 7
- Coping stone
- 8
- Upvc window/door
- 9
- Aluminium doors
- 10
- Upvc gutter and down pipes
- 11
- Soil and vent pipe
- 12
- Vertically hung slates

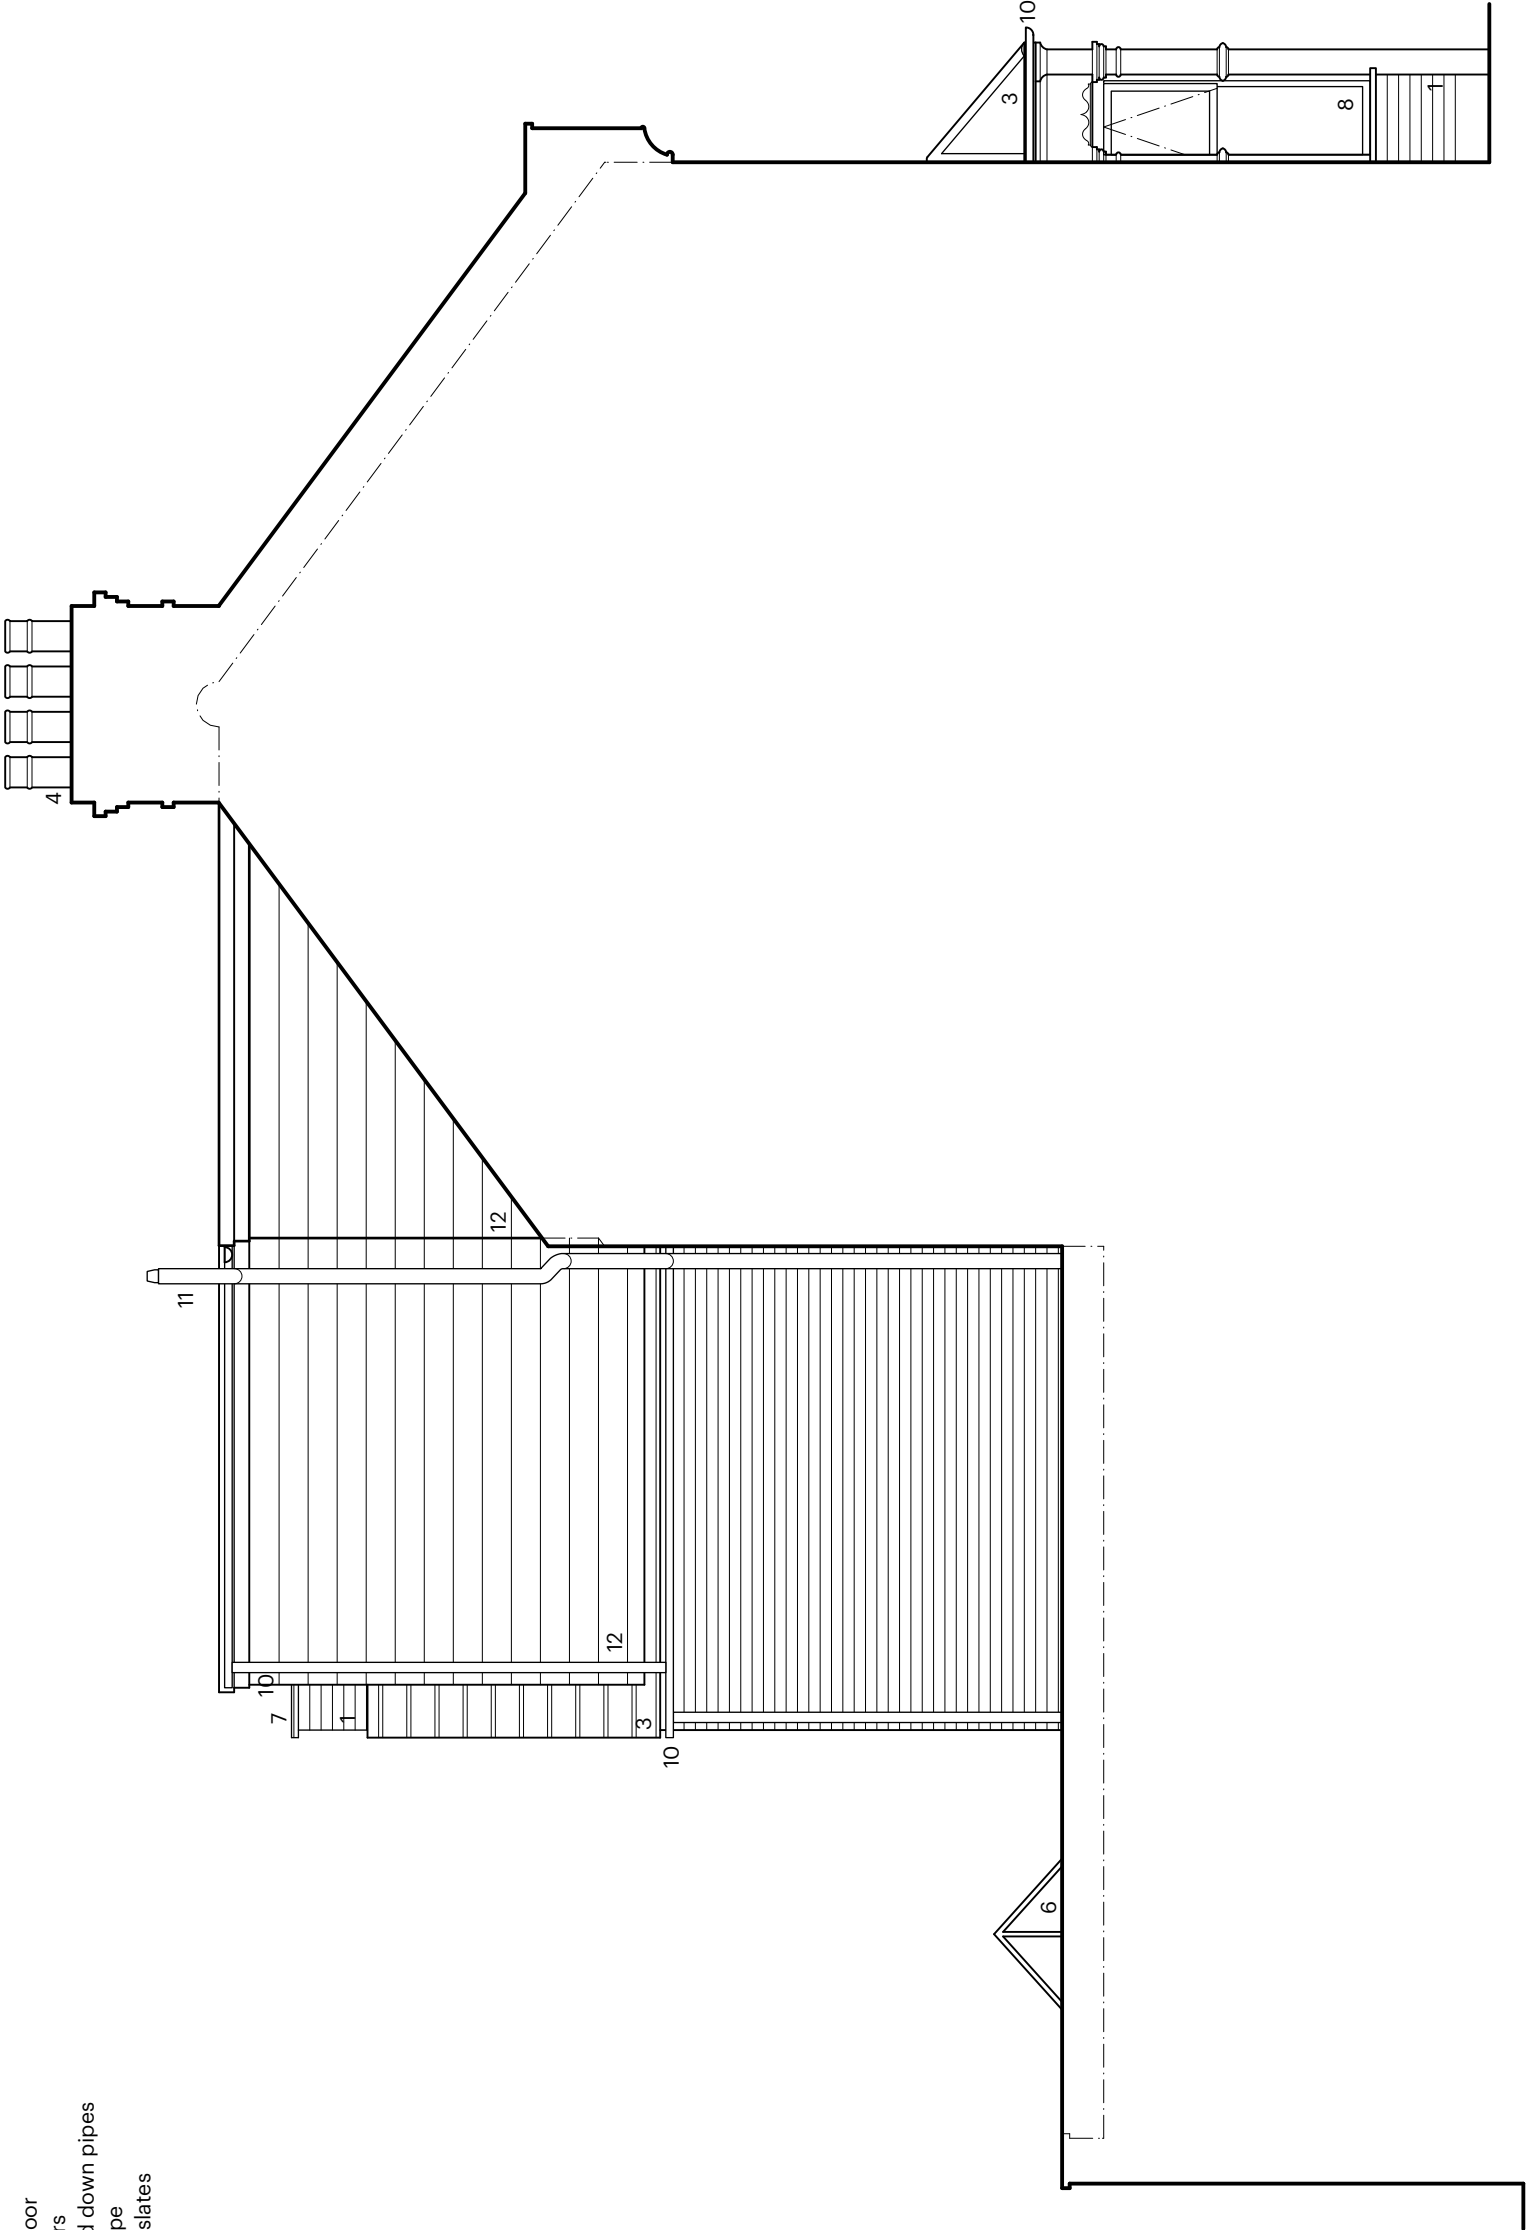

Notes			Revision	
To be used for the purposes of planning only.				
Project	17 Graham Road		Drawn by Chiara Amato Architect	
Title	Side elevation - proposed		Scale	Drawing no.
			Date	November 2022
			O23/PL16	