




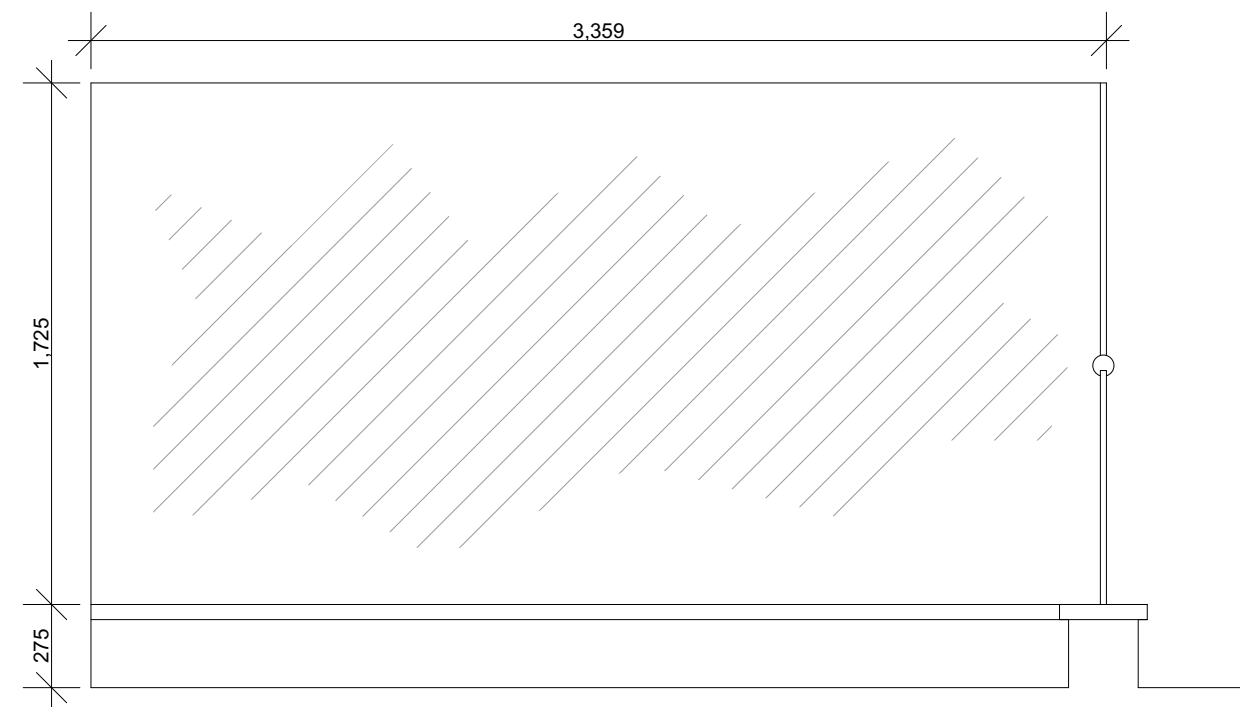

BALUSTRADE A

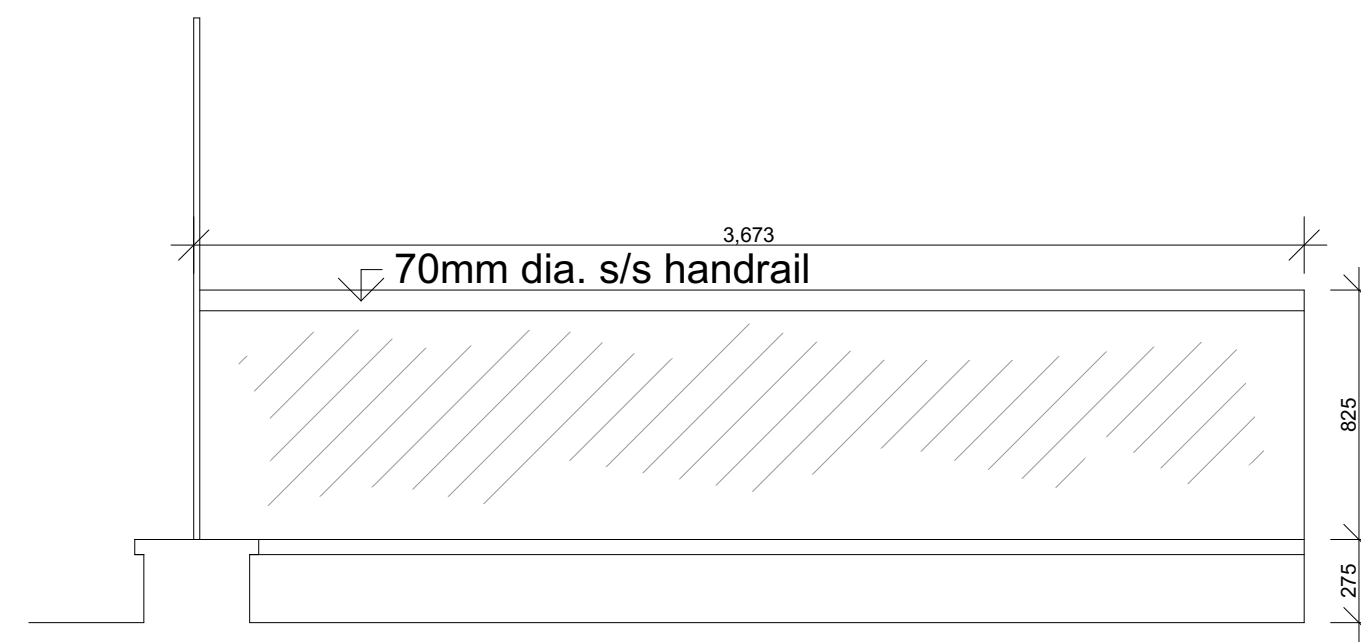

BALUSTRADE B

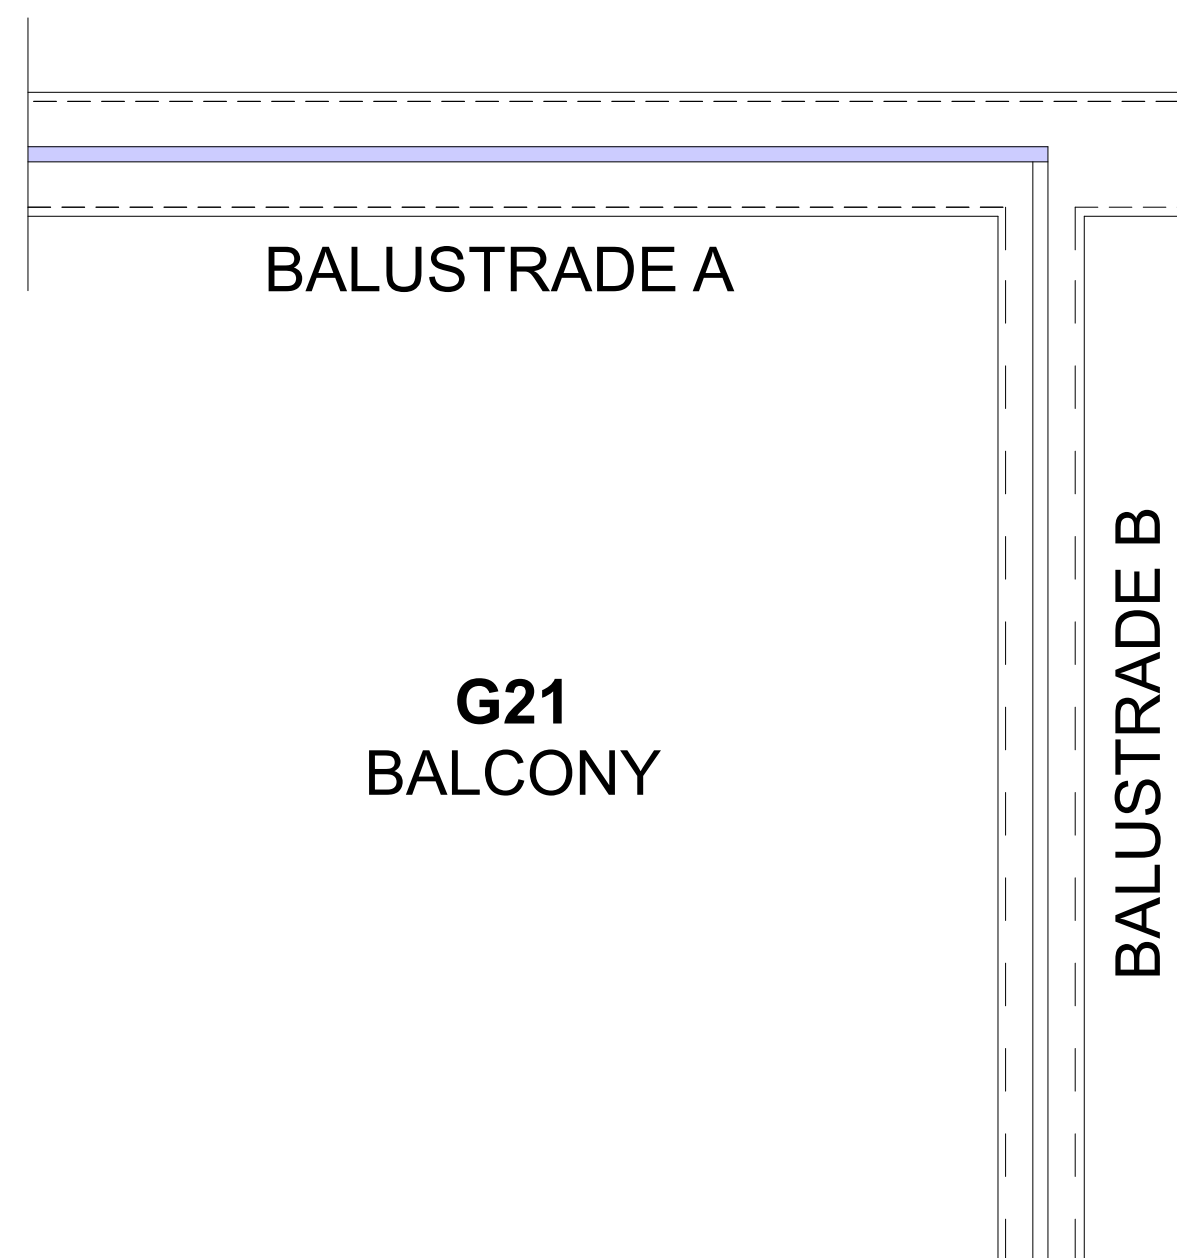

BALUSTRADE A

BALUSTRADE B

G21
BALCONY

CONSTRUCTION



SHAUN KNIGHT
ARCHITECTURE

40 FALCON ROAD, HAMPTON
TW12 2RA
07824 815 258M
0208 979 4949T
E: skarchitecture@hotmail.co.uk
W: shaunknightarchitecture.com

PROJECT: 136 FERME PARK
ROAD, LONDON,
N8 9SE

TITLE : BALCONY G18
BALUSTRADES

Date: JANUARY 2020

Scale: 1:25 @ A1 Drawn: SDK

DRAWING NUMBER: 170-151C1