

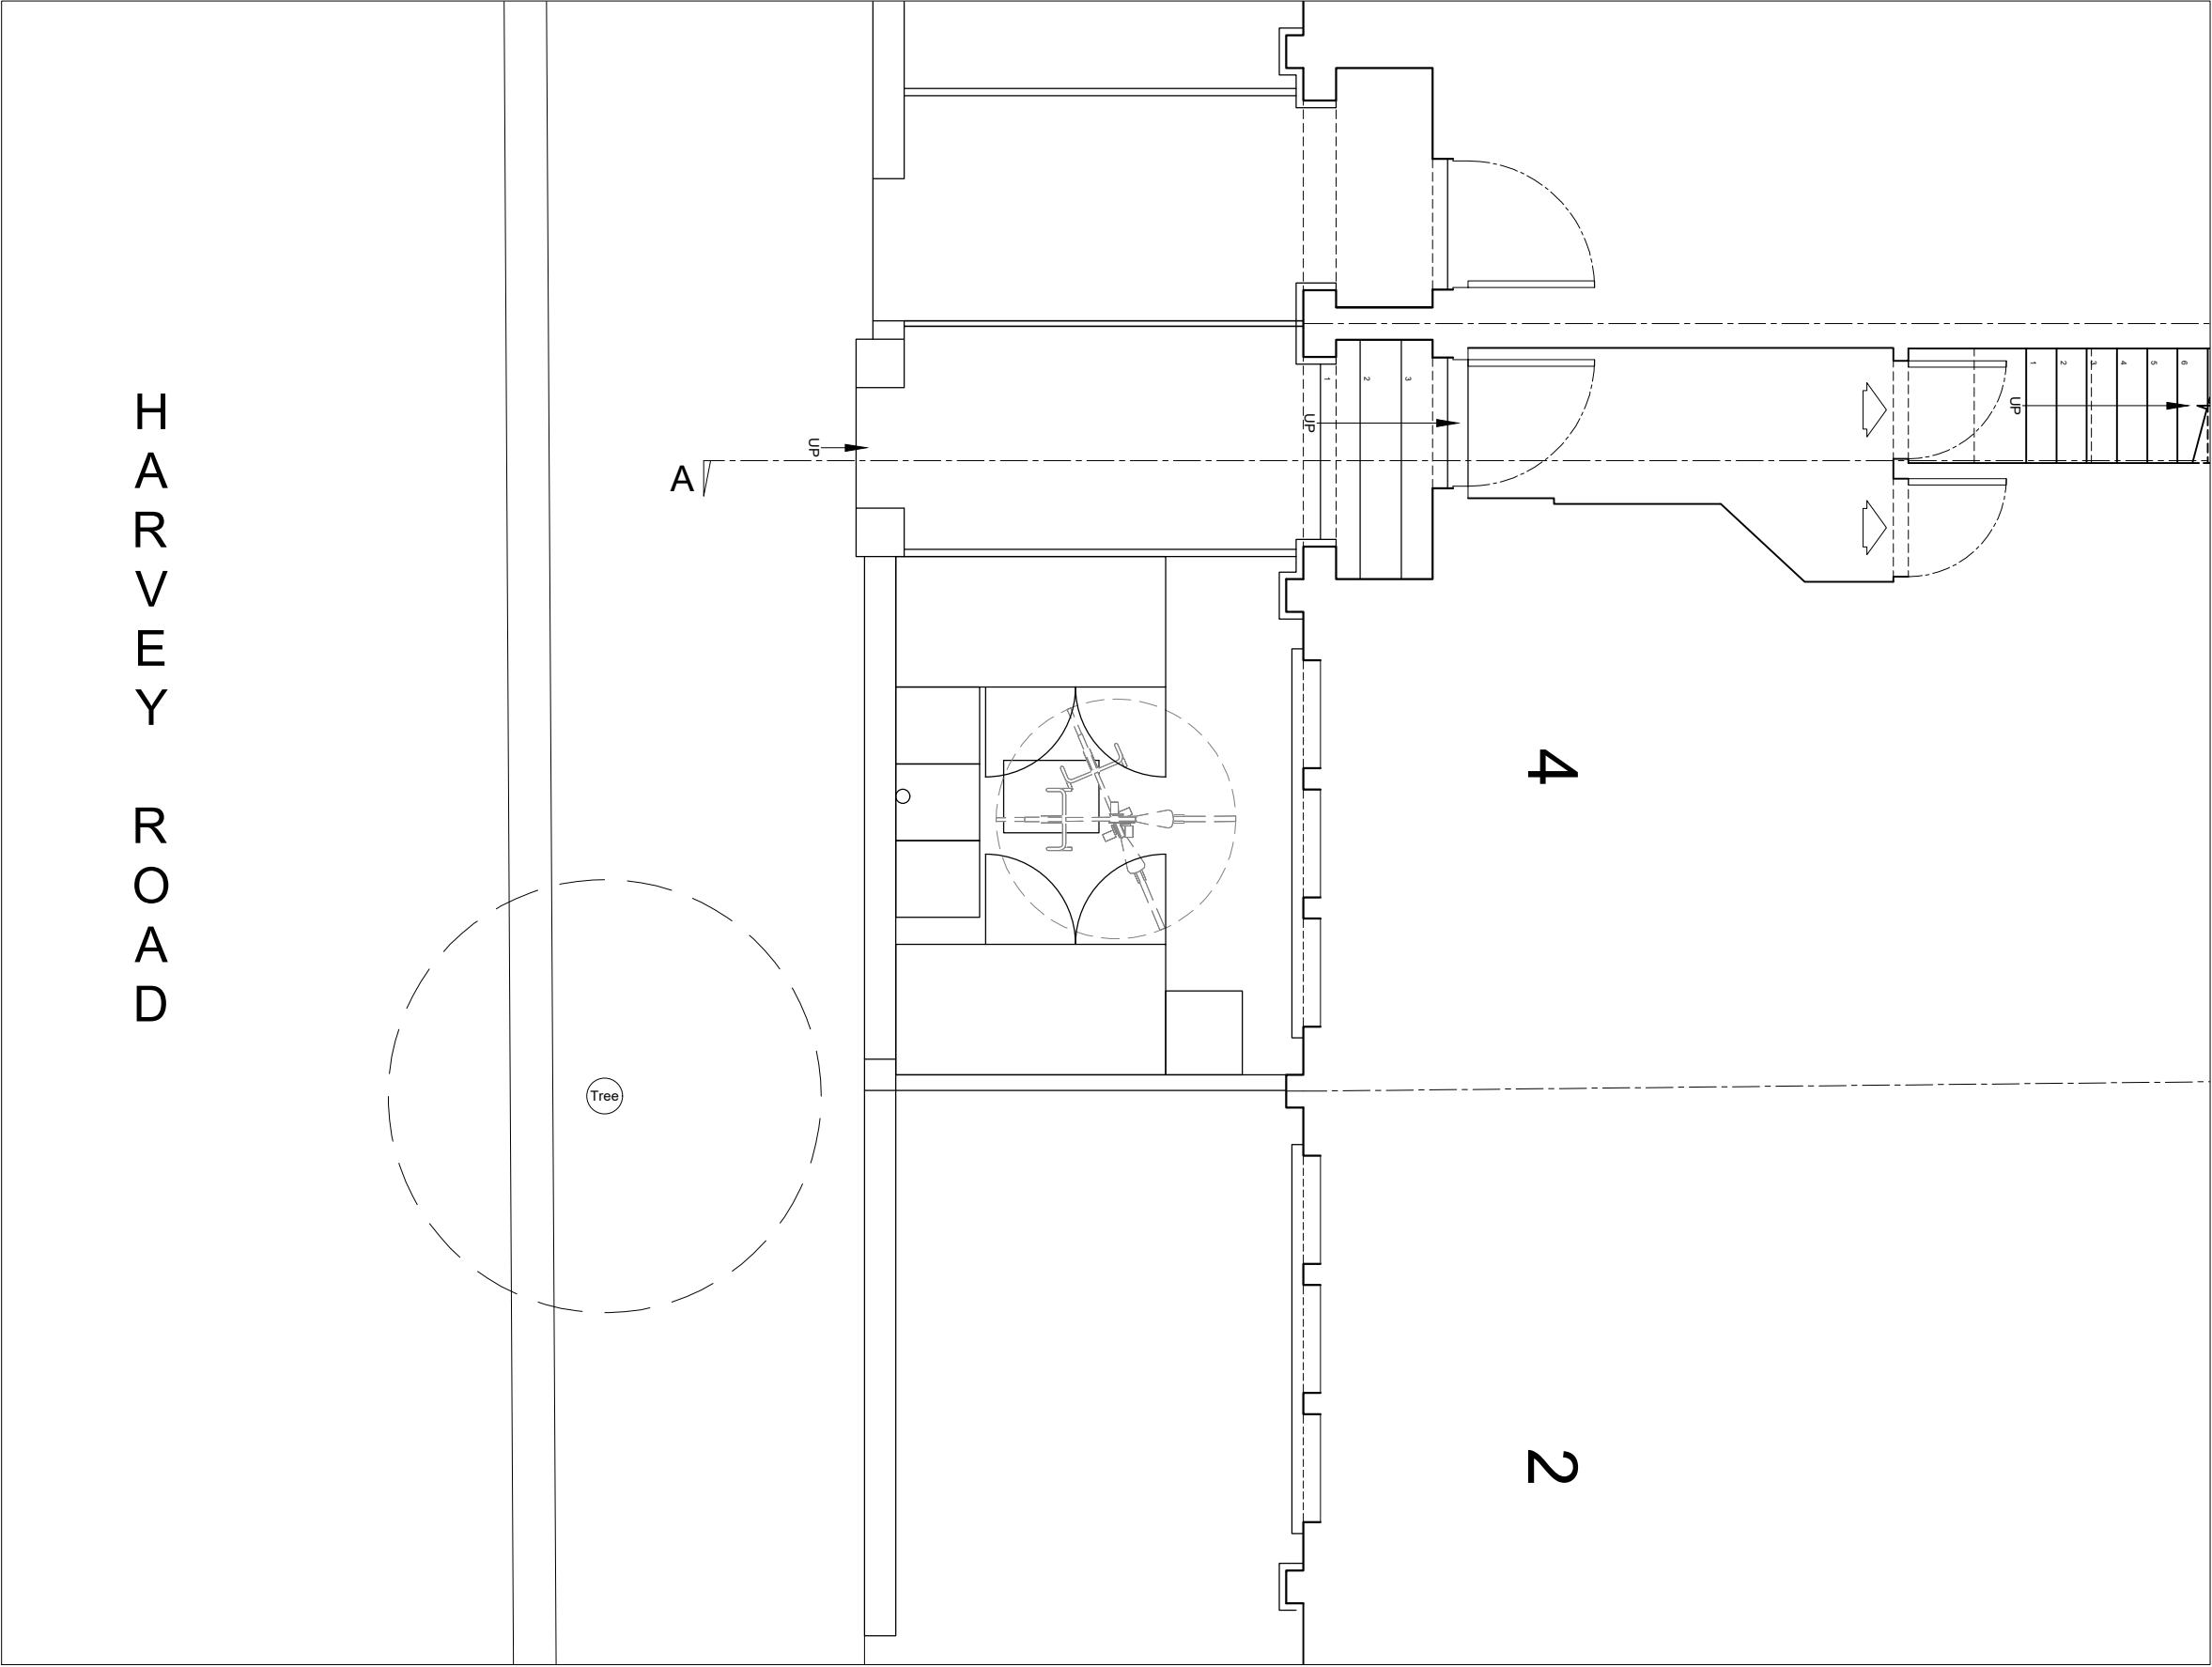


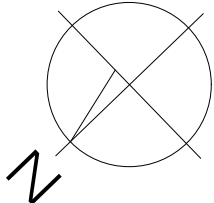

NOTE:
This drawing has been prepared by Former Studio
and the data contained herein may be used or
reproduced only with Former Studios written approval.

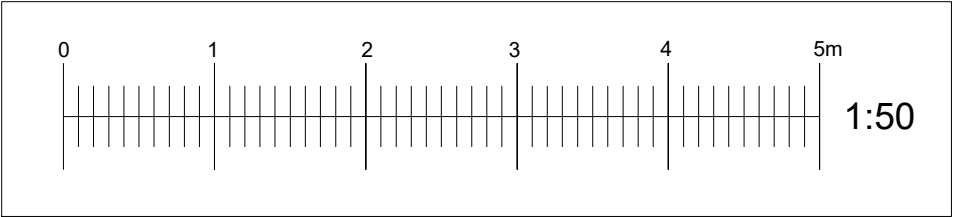

FORMER STUDIO
E:info@formerstudio.com

Job title 4 Harvey Road, London N8 9PA	
Drawing title -	
Scale 1:50 @ A3	Date -
Drawing No. 221220-002	Rev. No.