




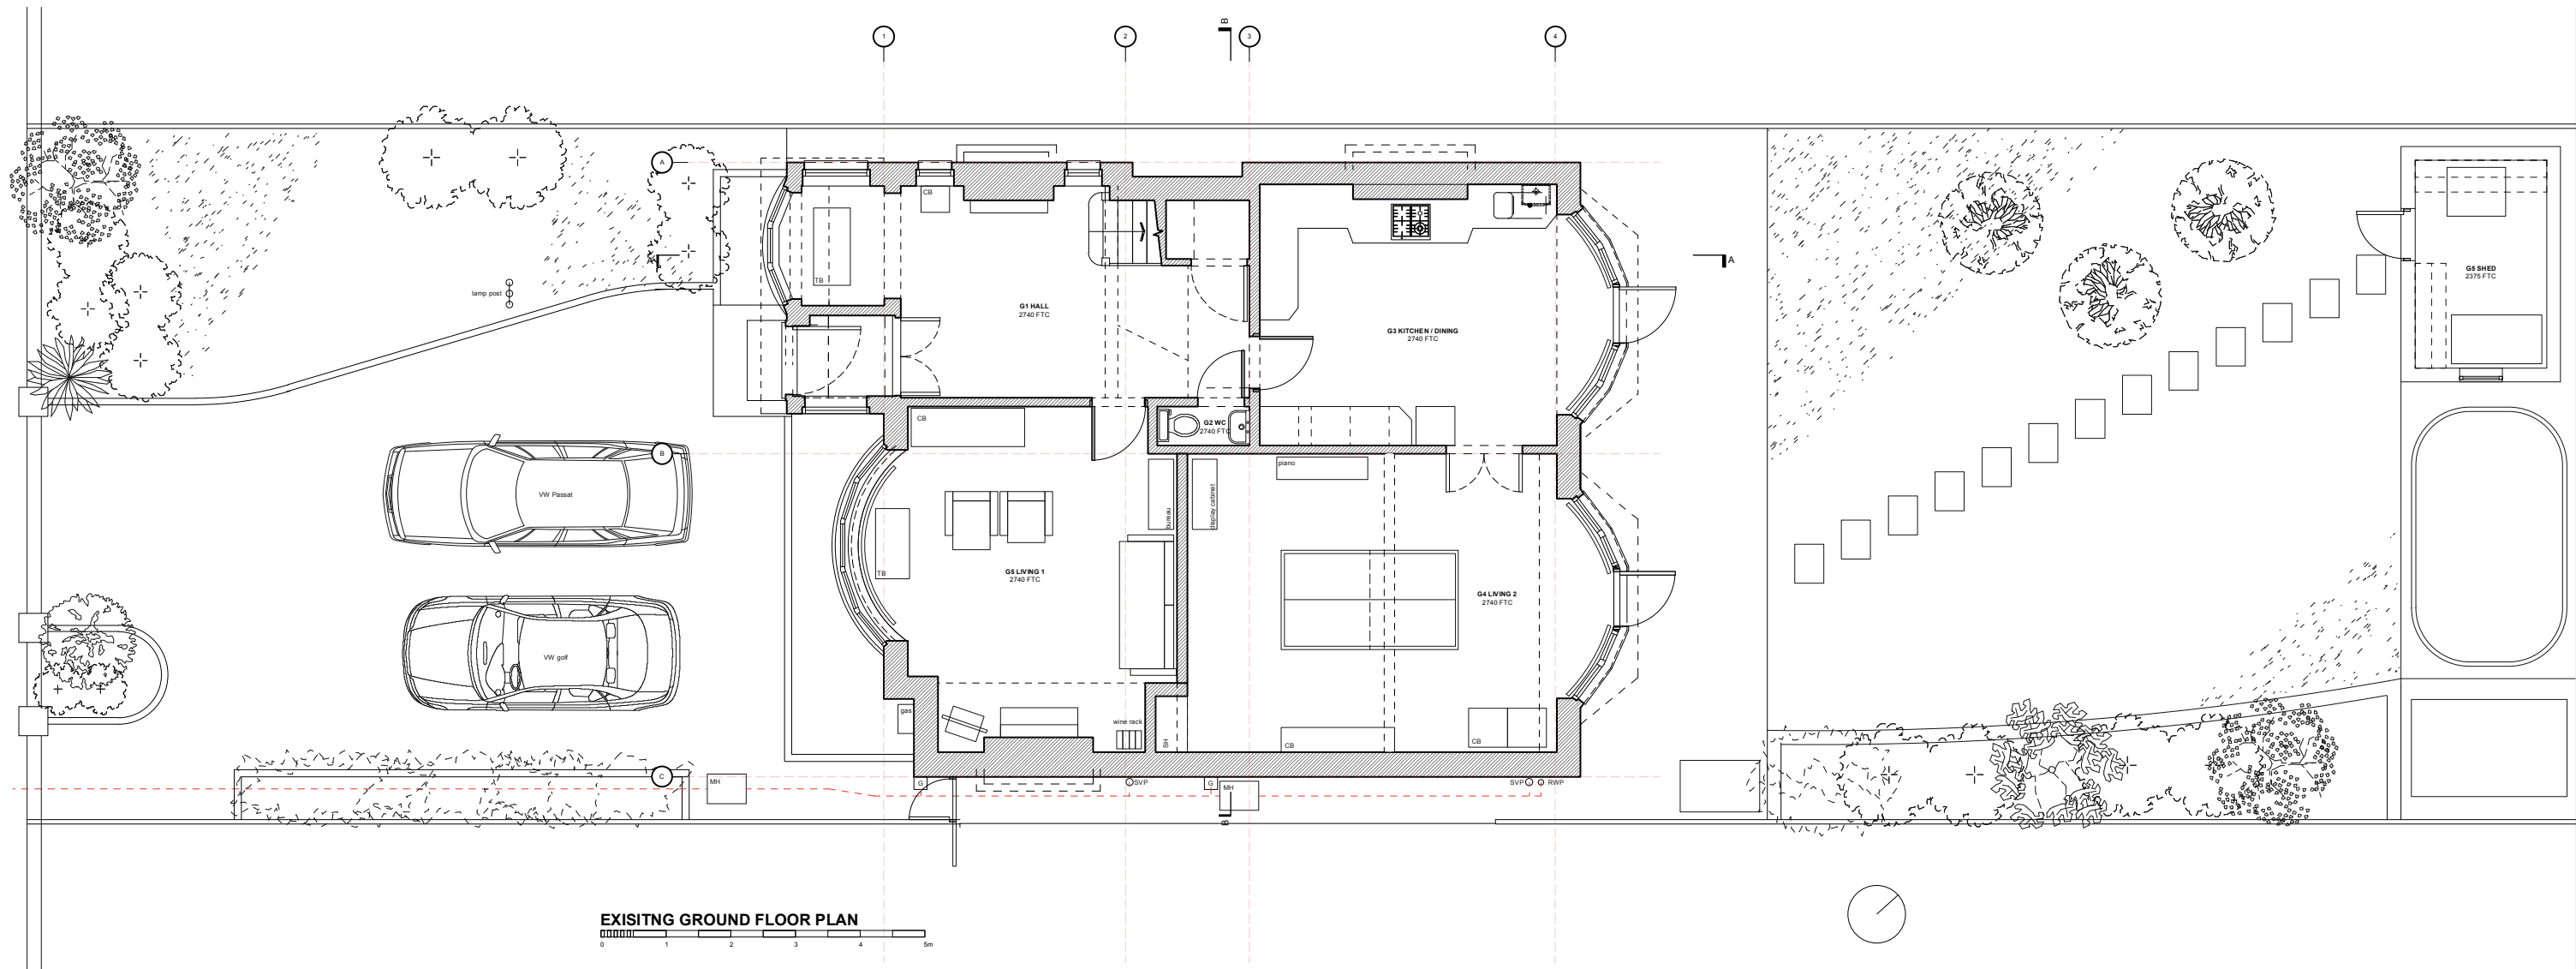


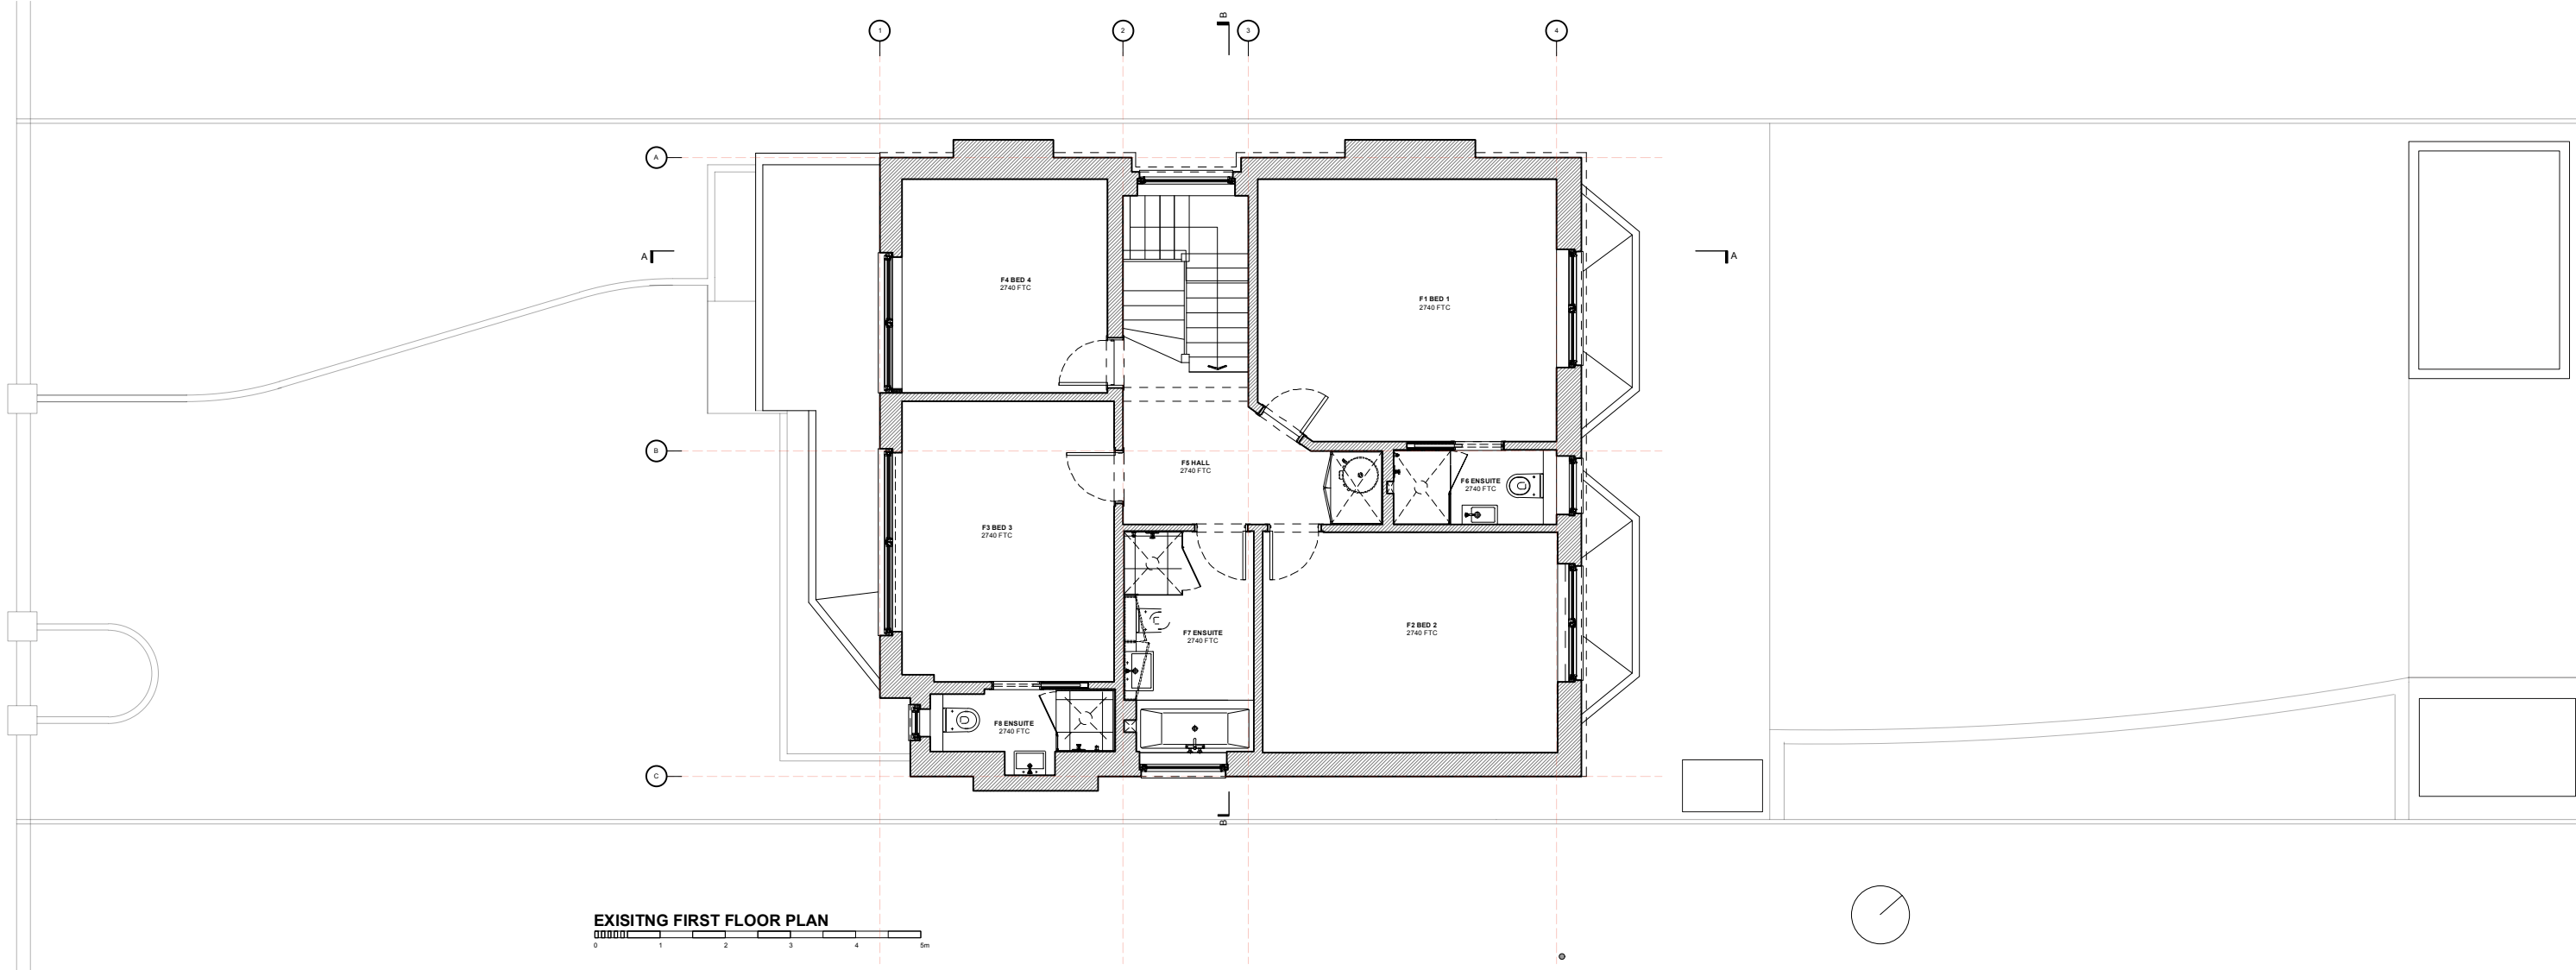

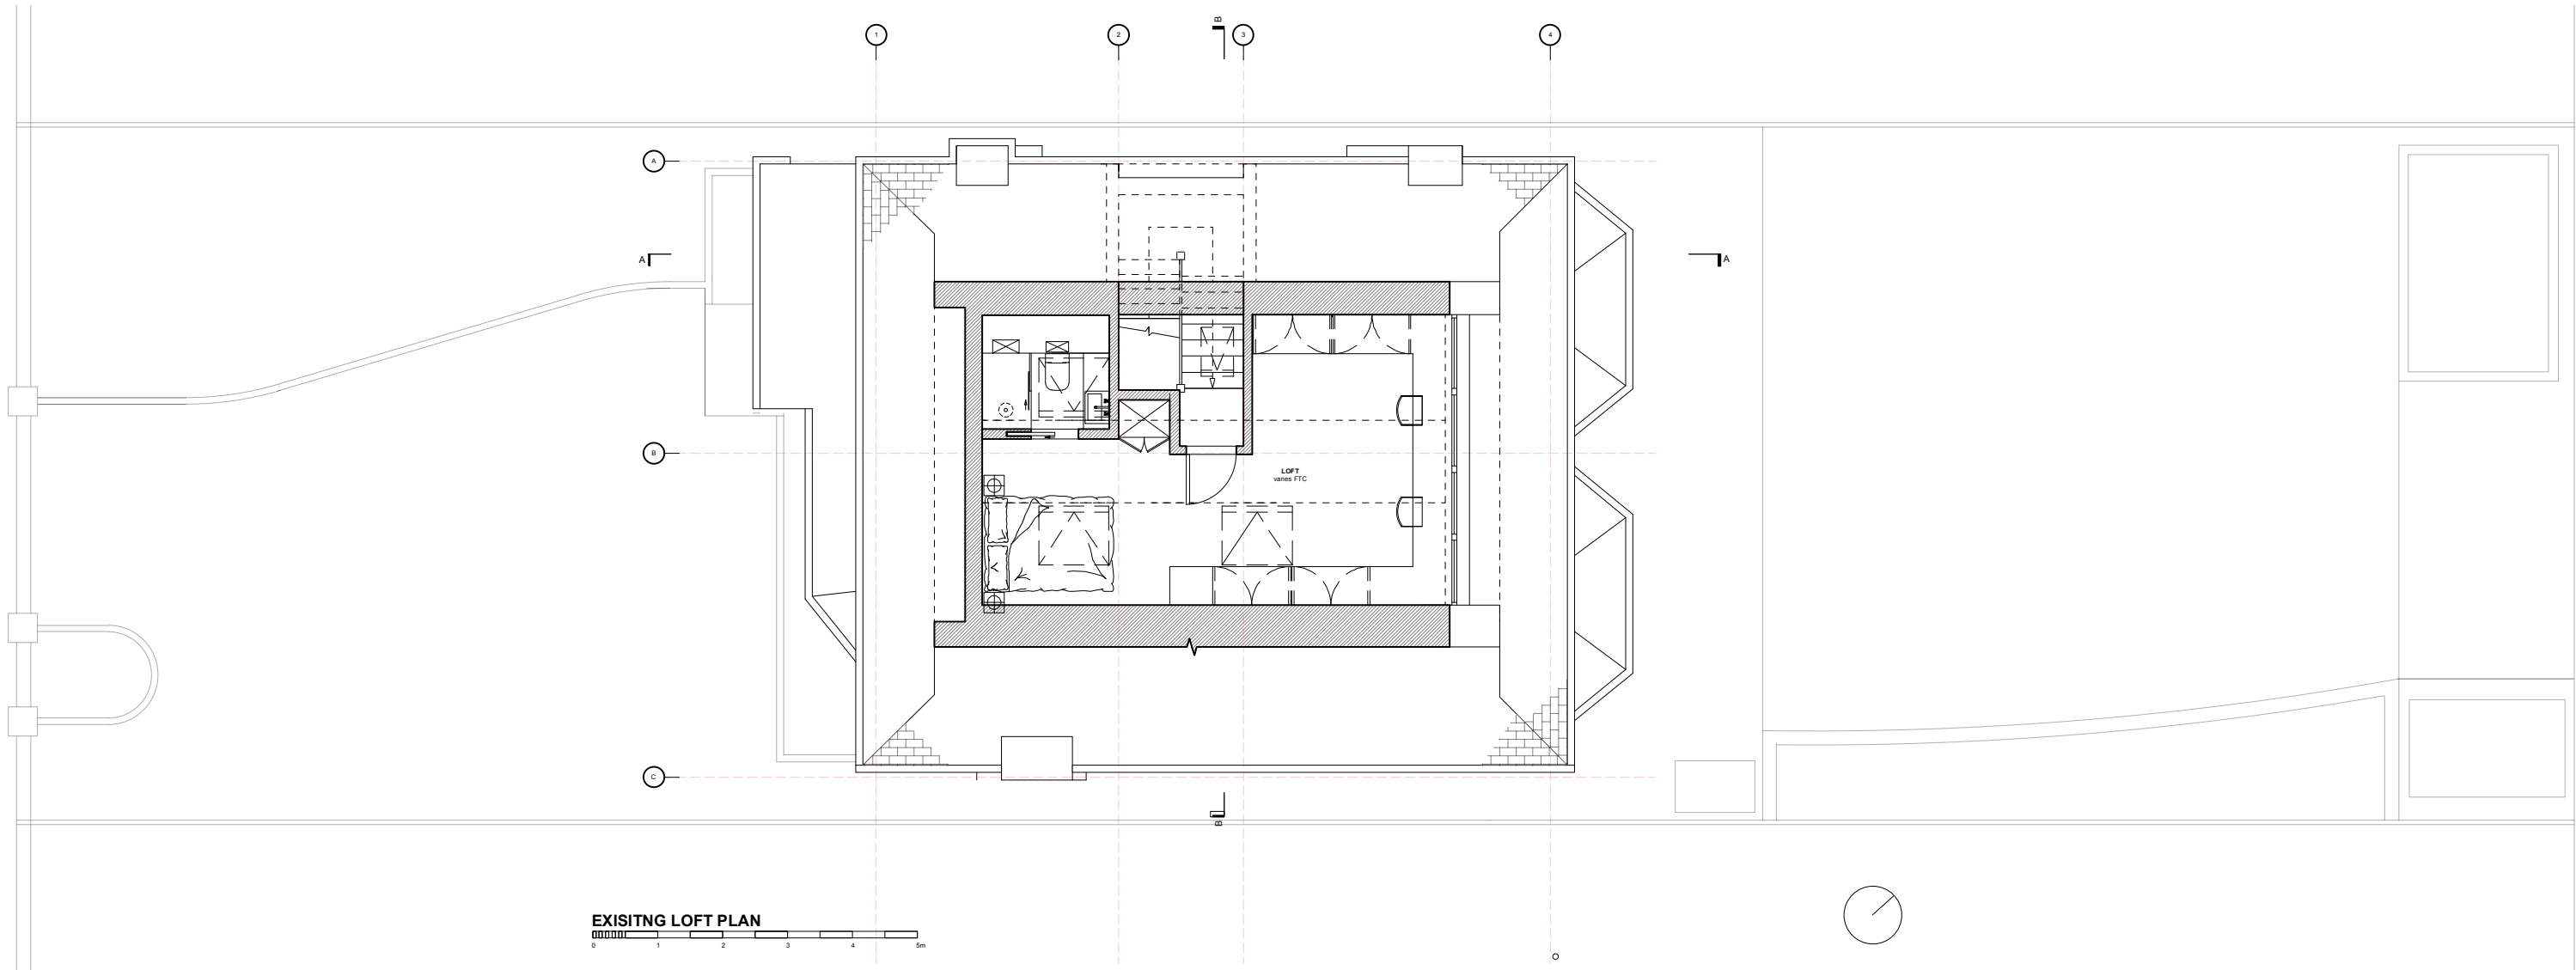

EXISTING LOFT PLAN



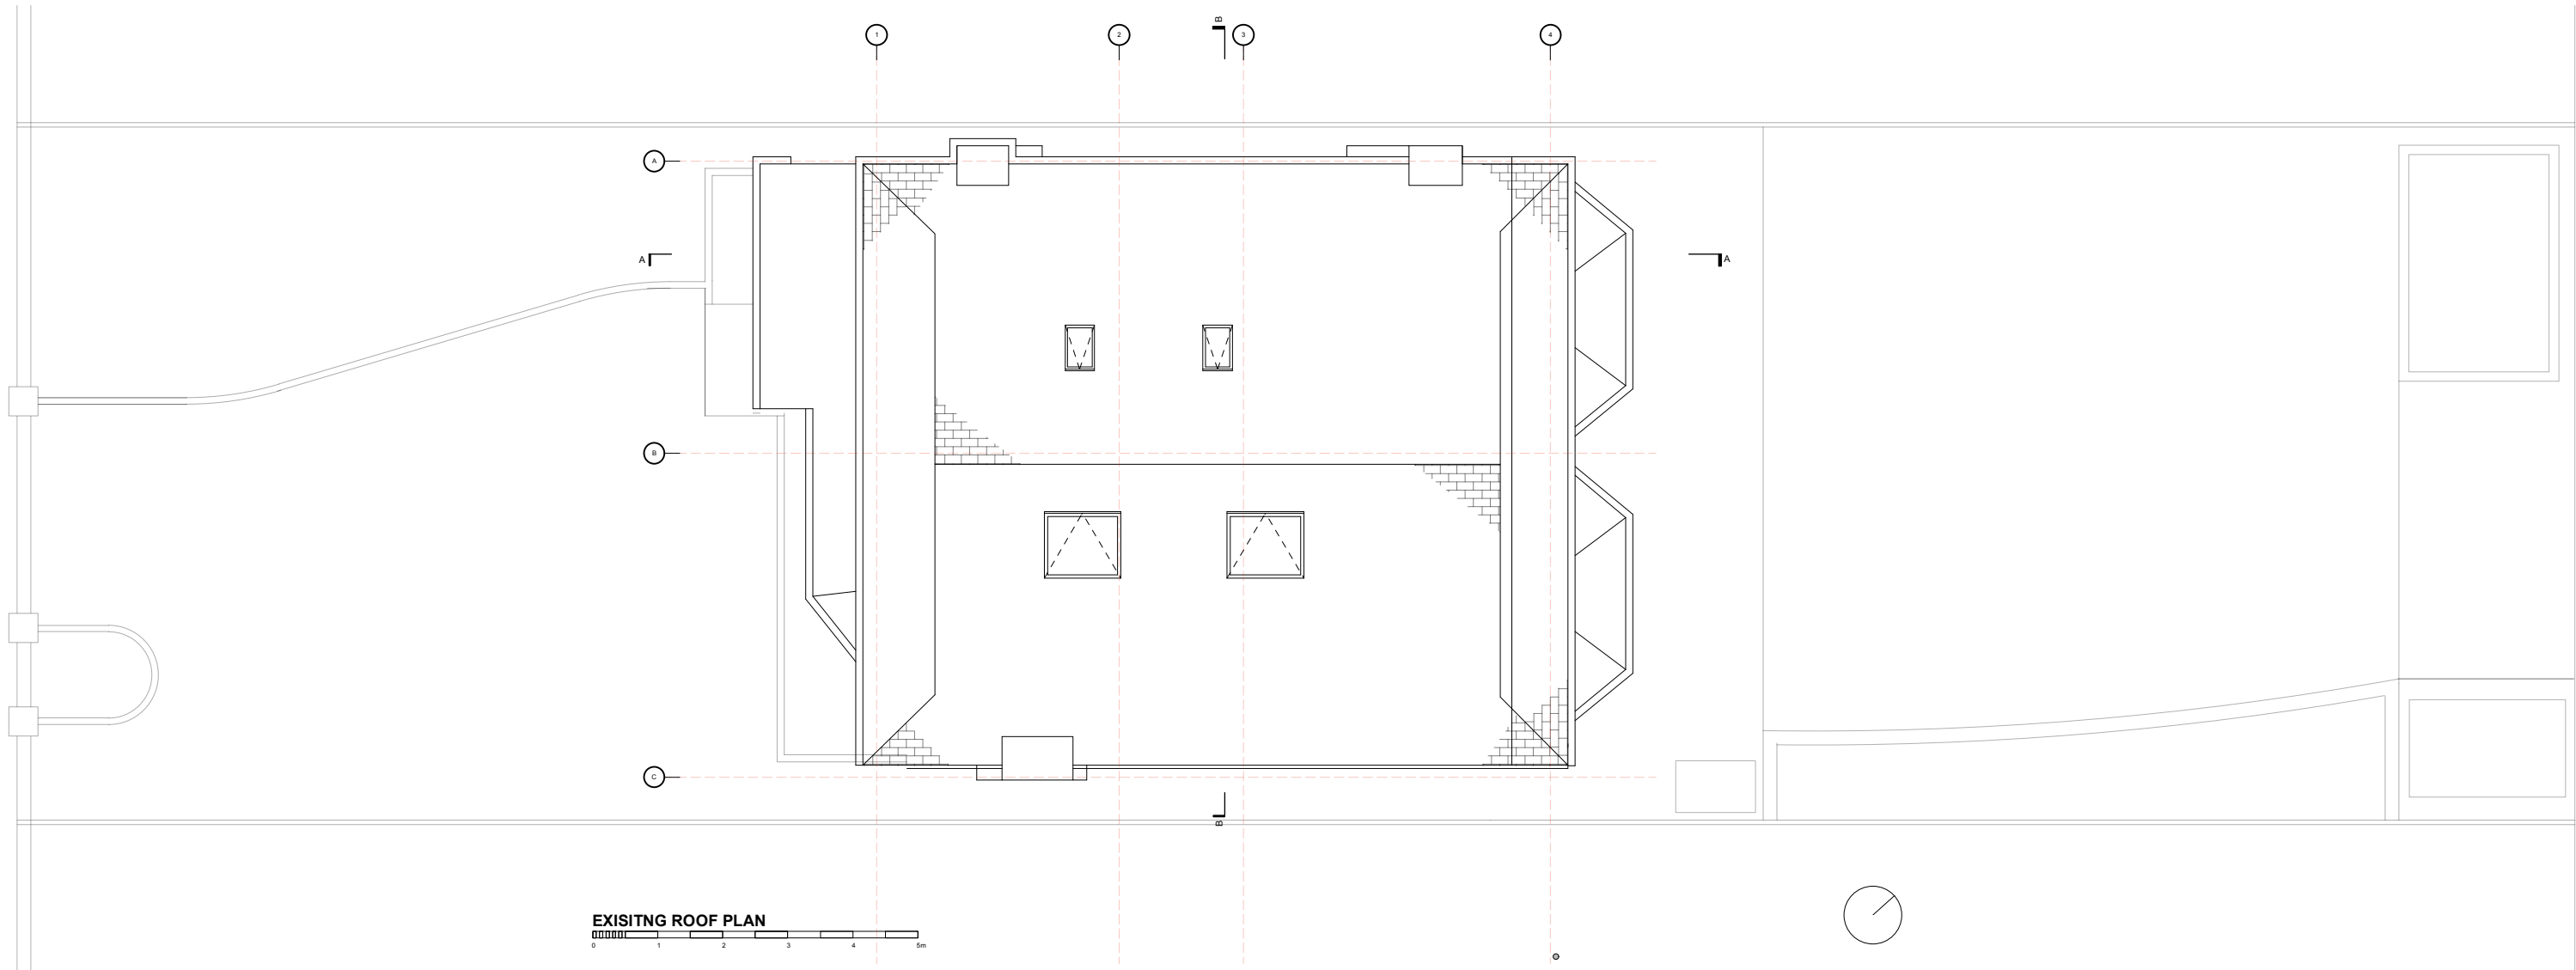

EXISTING ROOF PLAN





Key


- 1 Brick
- 2 Roof tile
- 3 White render
- 4 timber fence
- 5 metal flashings
- 6 timber window
- 7 pebble dash render
- 8 terracotta chimney pots
- 9 black rainwater goods
- 10 metal framed window
- 11 Black timber boards
- 12 UPVC windows
- 13 grey cement roof tiles
- 14 velux rooflight



EXISTING FRONT ELEVATION

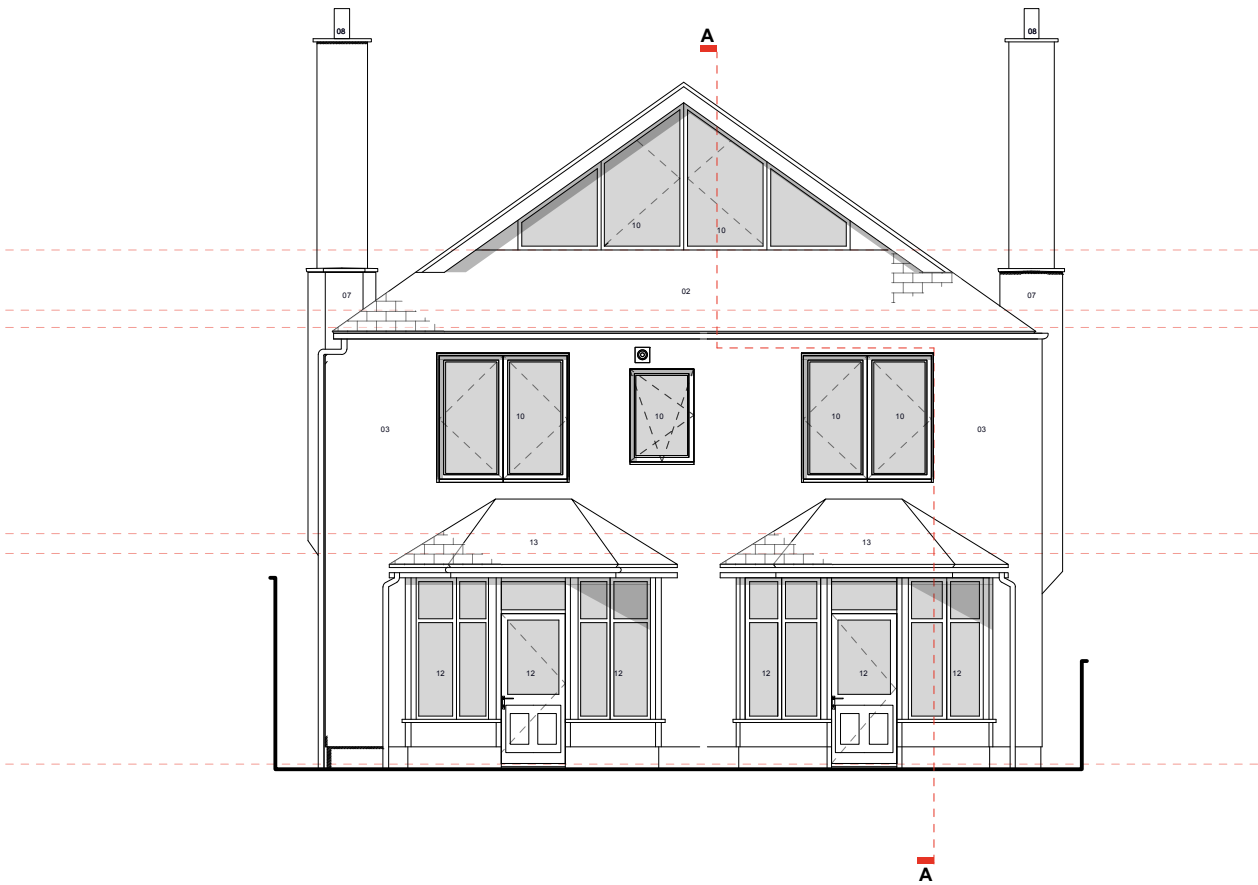 


EXISTING REAR ELEVATION

 


Key

- 1 Brick
- 2 Roof tile
- 3 White render
- 4 timber fence
- 5 metal flashings
- 6 timber window
- 7 pebble dash render
- 8 terracotta chimney pots
- 9 black rainwater goods
- 10 metal framed window
- 11 Black timber boards
- 12 UPVC windows
- 13 grey cement roof tiles
- 14 velux rooflight

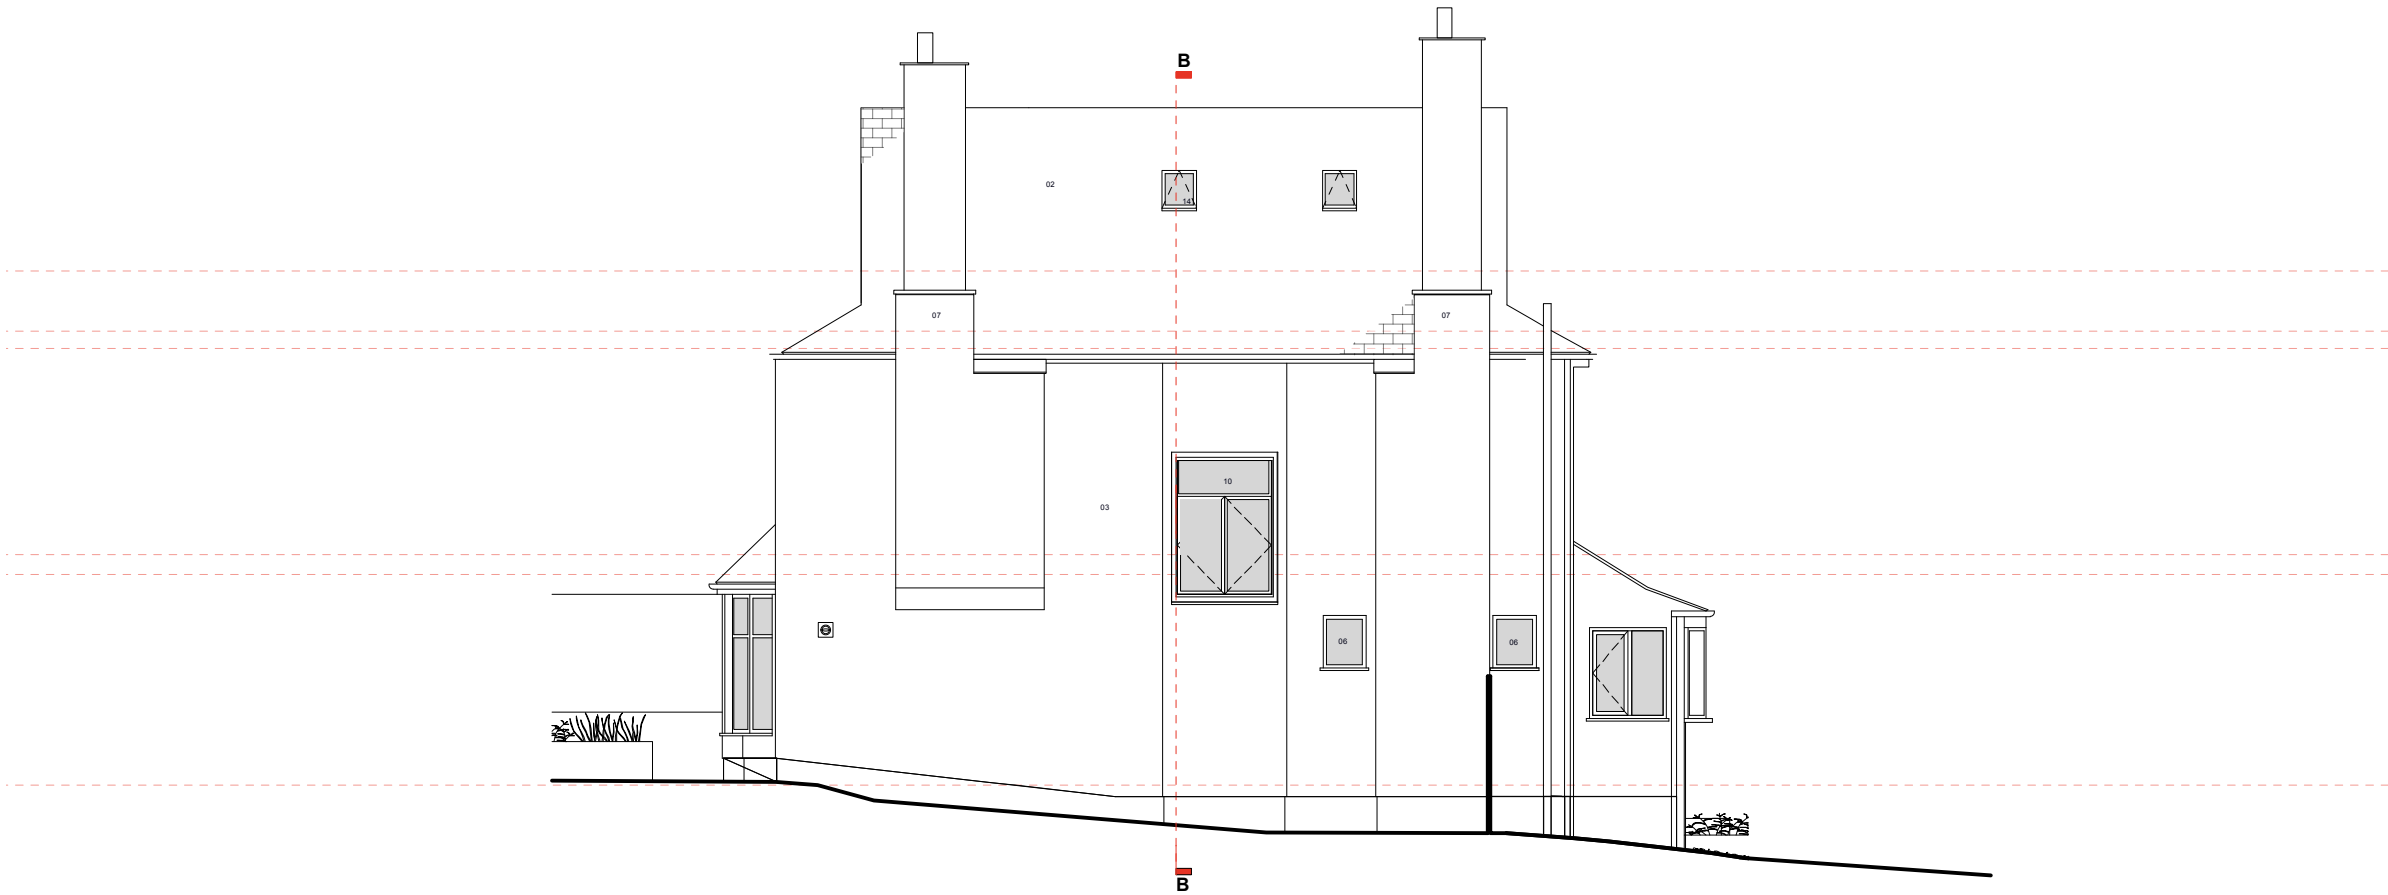


EXISTING SIDE ELEVATION

 


Key

- 1 Brick
- 2 Roof tile
- 3 White render
- 4 timber fence
- 5 metal flashings
- 6 timber window
- 7 pebble dash render
- 8 terracotta chimney pots
- 9 black rainwater goods
- 10 metal framed window
- 11 Black timber boards
- 12 UPVC windows
- 13 grey cement roof tiles
- 14 velux rooflight

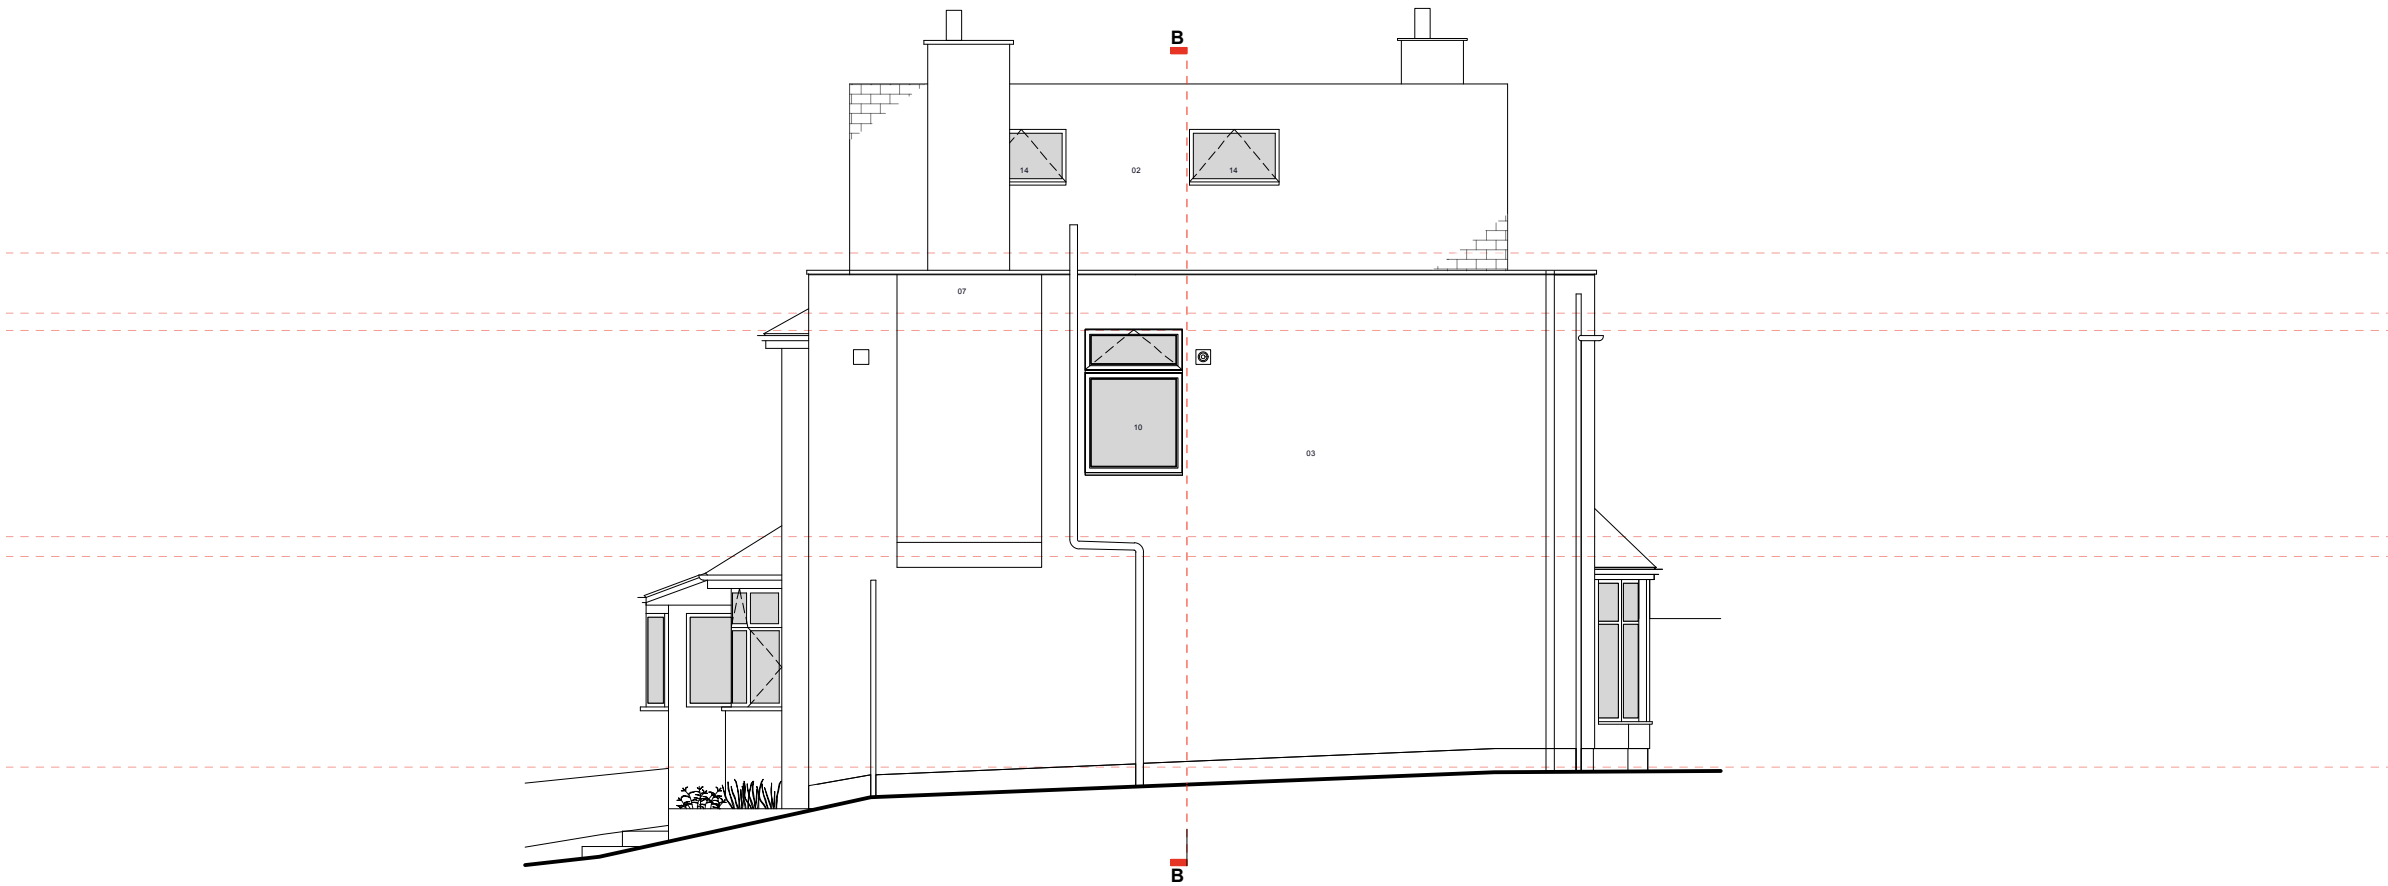


EXISTING SIDE ELEVATION

 


Key

- 1 Brick
- 2 Roof tile
- 3 White render
- 4 timber fence
- 5 metal flashings
- 6 timber window
- 7 pebble dash render
- 8 terracotta chimney pots
- 9 black rainwater goods
- 10 metal framed window
- 11 Black timber boards
- 12 UPVC windows
- 13 grey cement roof tiles
- 14 velux rooflight

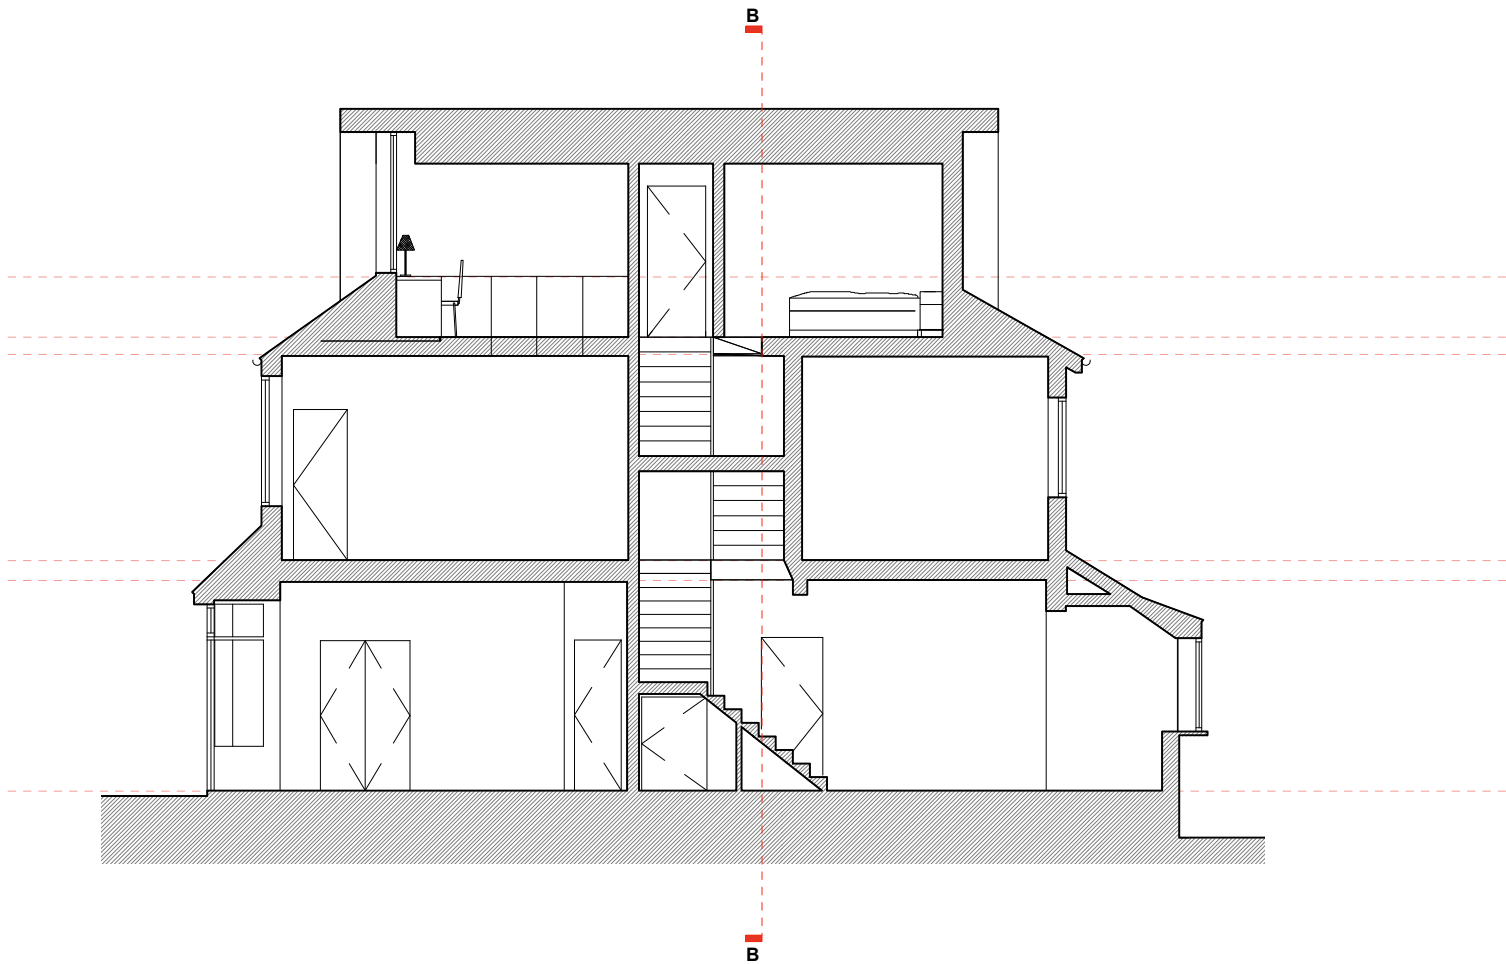

EXISTING SECTION AA

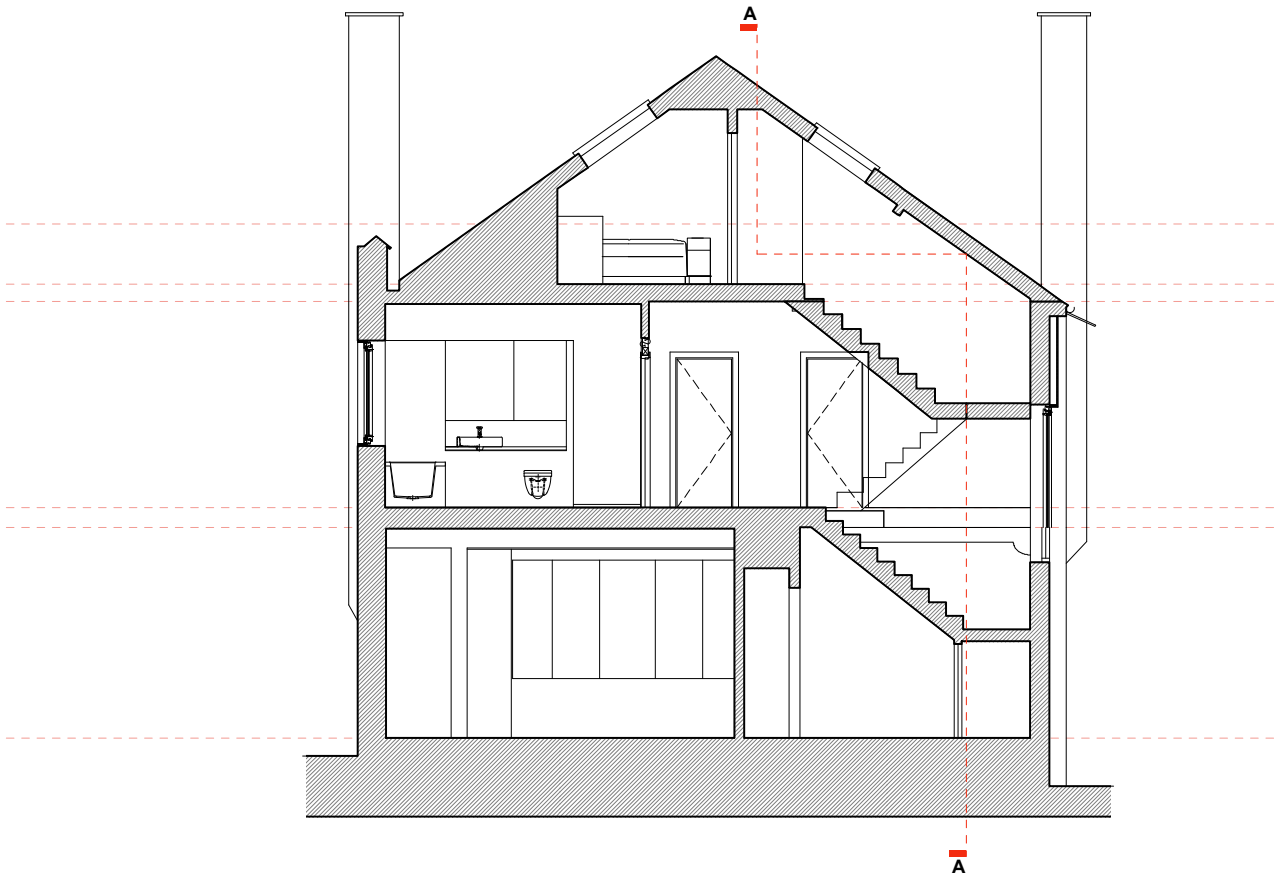

EXISTING SECTION BB

