



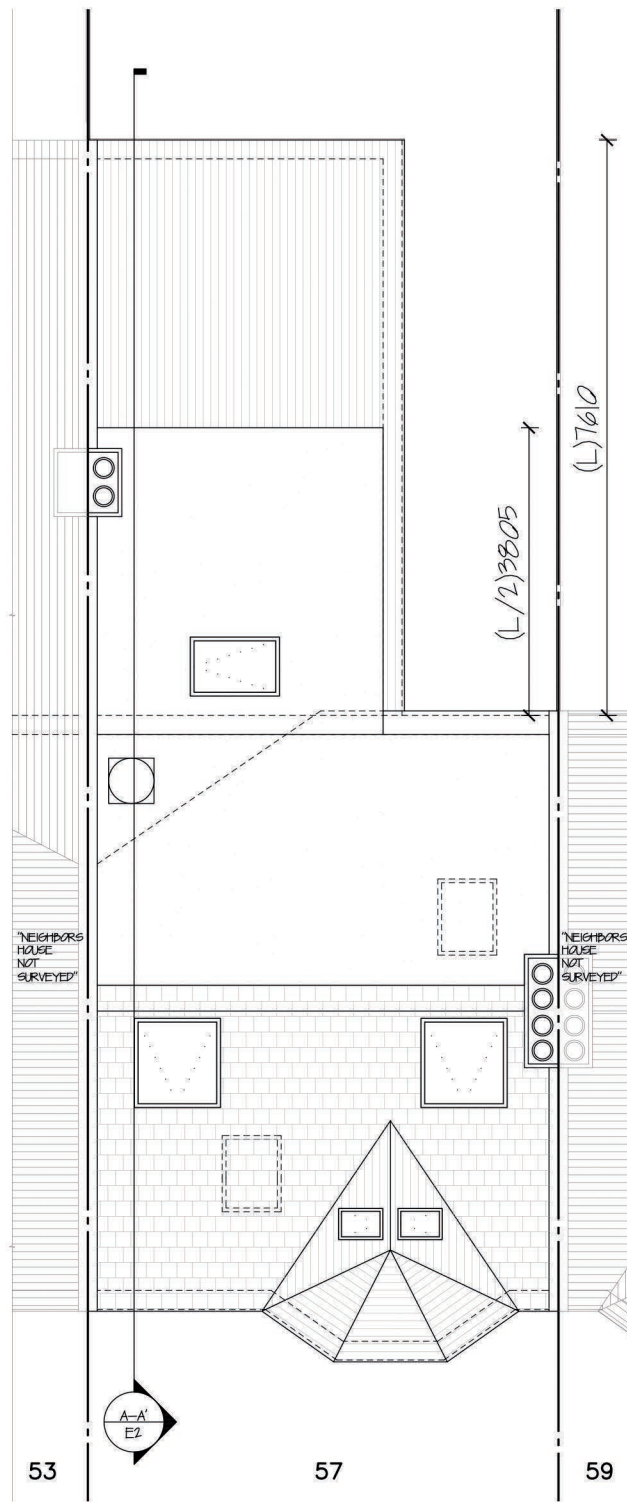


Proposed Roof Plan

1:100


APPLICATION HGY/2020/0353

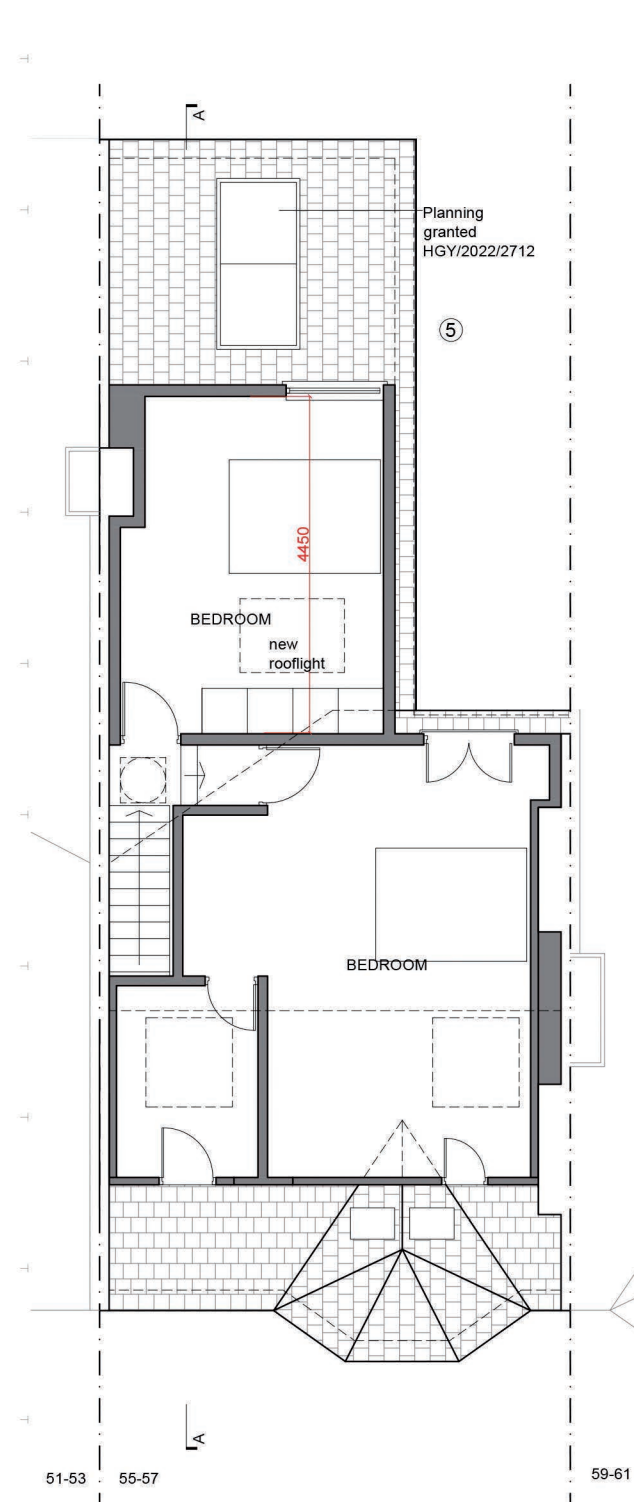

NEW APPLICATION

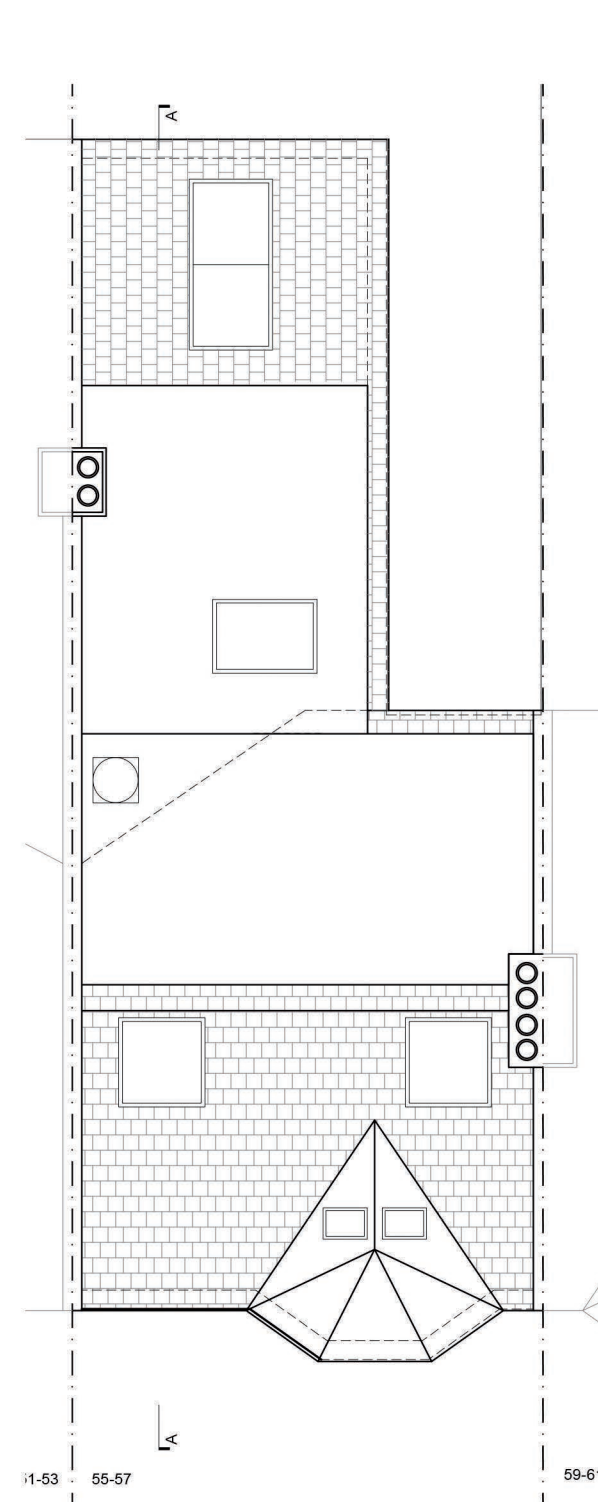

61 albert Road HGY/2021/2336

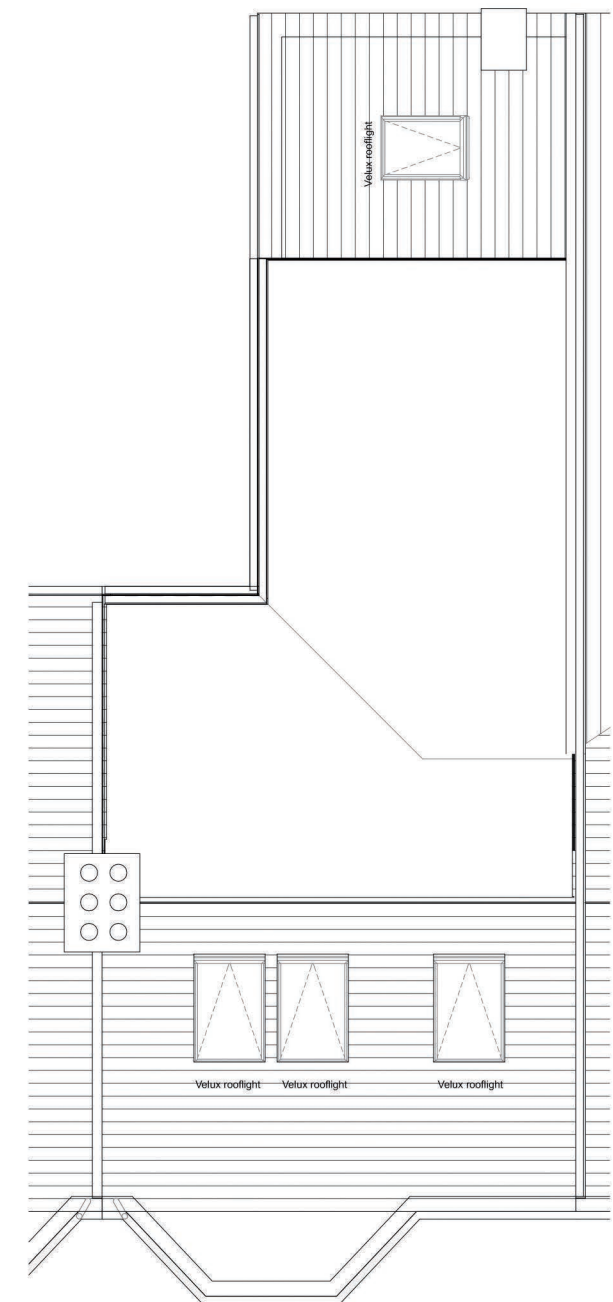

Proposed Roof Plan