

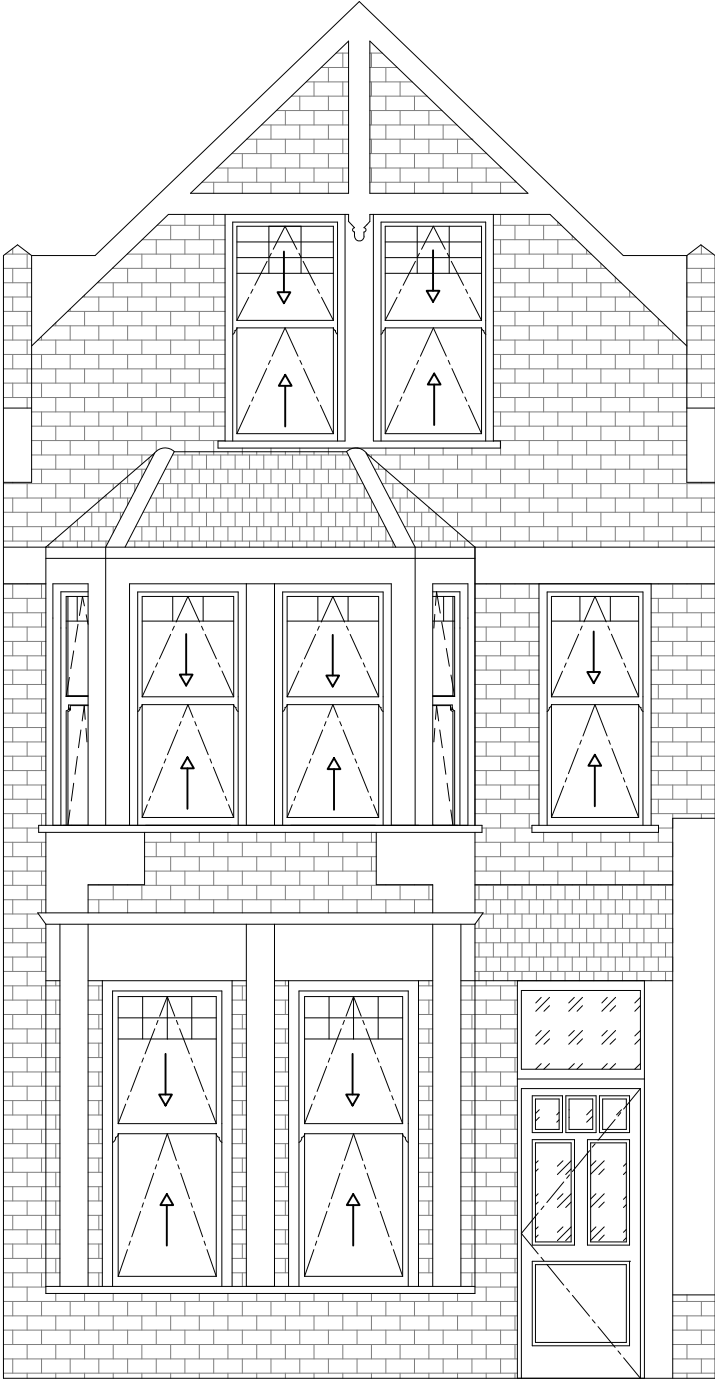



EXISTING
ELEVATIONS

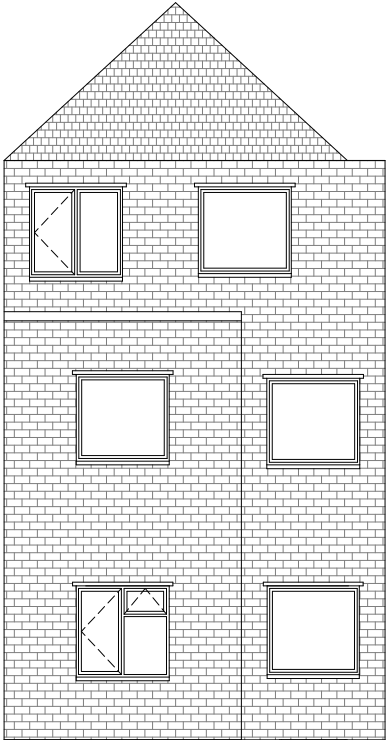

FRONT

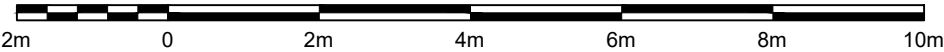

REAR

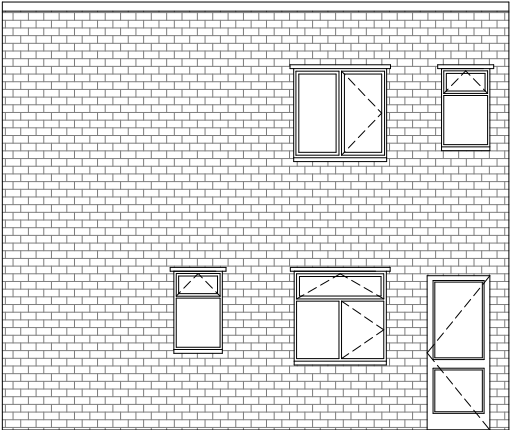

SIDE

Do not scale from this drawing
All dimensions to be checked on site

Notes:

Amendments:

Drawing type:
Existing Plans

Client:
L&Q Group

Project:
0277–AD Group–L&Q 2020/2021
Window & Doors Replacement

Title:
199A–B Ferme Park Road
N8 9BS

Scale: 1:100 @ A3 Date: October 2022


Drawn: NW Checked:

Drg.no: 1 Rev: —





Keegans Group
Studio 3
Blue Lion Place
237 Long Lane
London SE1 4PU
T:+44 (0)20 7199 0900
F:+44 (0)20 7199 0901
W: www.thekeegansgroup.com


PROPOSED
ELEVATIONS

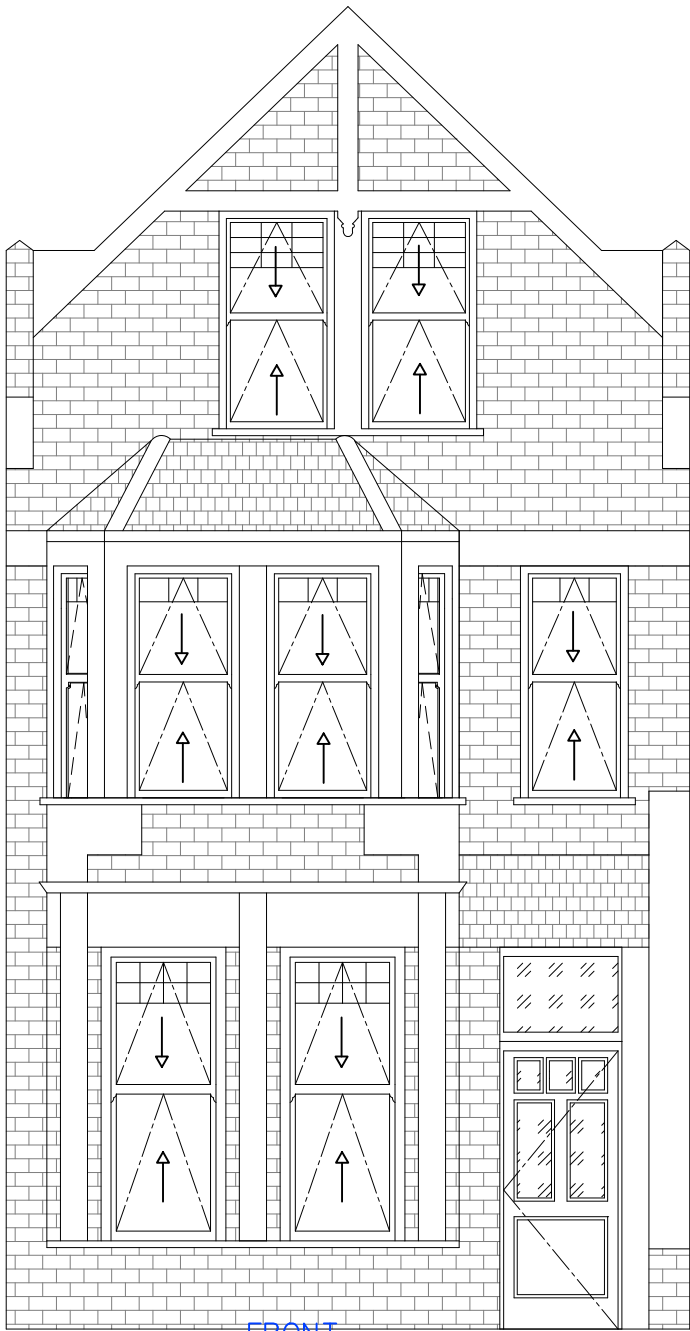

FRONT

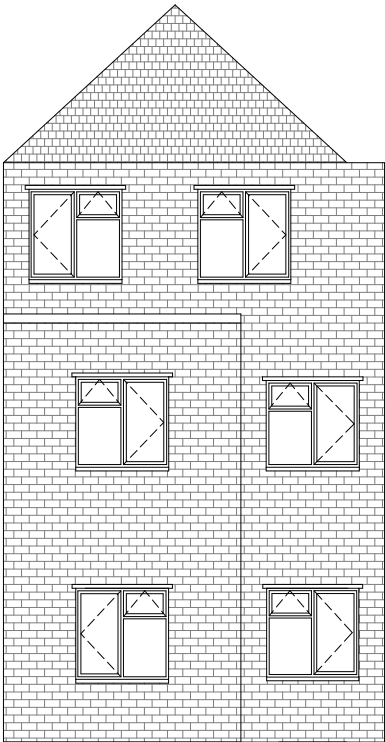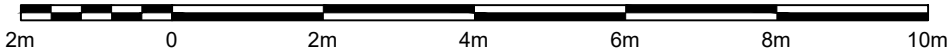

REAR

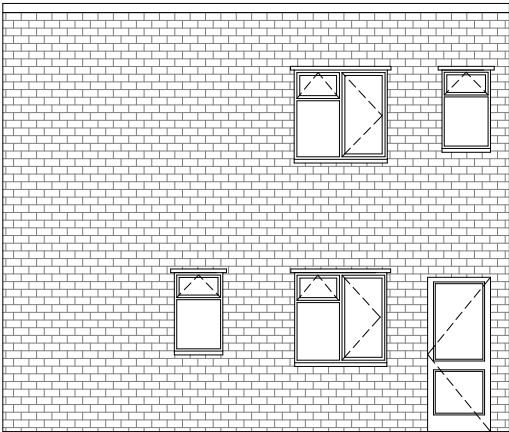

SIDE

Do not scale from this drawing
All dimensions to be checked on site

Notes:

Amendments:

Drawing type:
Proposed Plans

Client:
L&Q Group

Project:
0277-AD Group-L&Q 2020/2021
Window & Doors Replacement

Title:
199A-B Ferme Park Road
N8 9BS

Scale: 1:100 @ A3 Date: October 2022

Drawn: NW Checked:

Drg.no: 1

Rev: —



Keegans Group
Studio 3
Blue Lion Place
237 Long Lane
London SE1 4PU
T:+44 (0)20 7199 0900
F:+44 (0)20 7199 0901
W: www.thekeegansgroup.com