
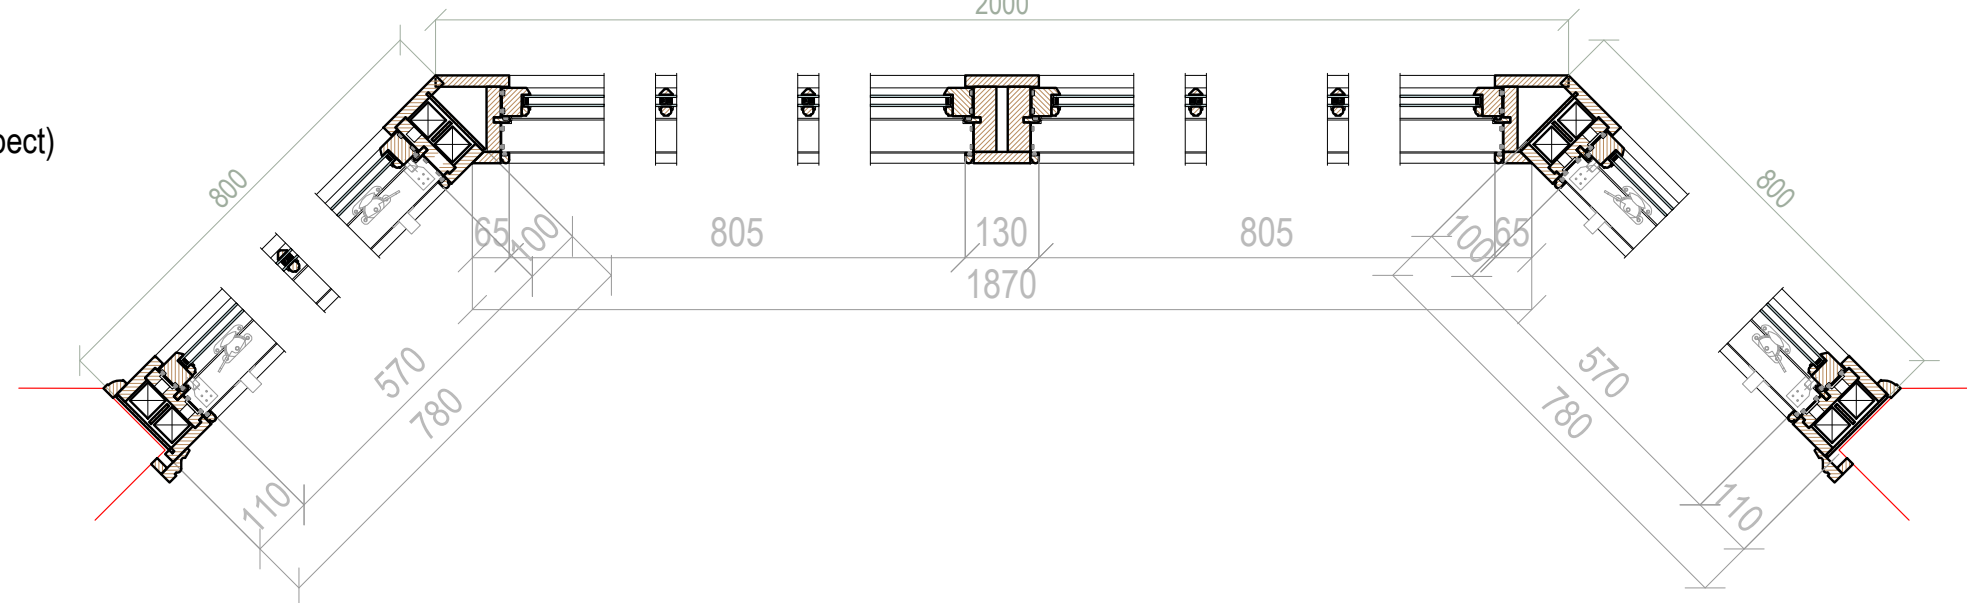
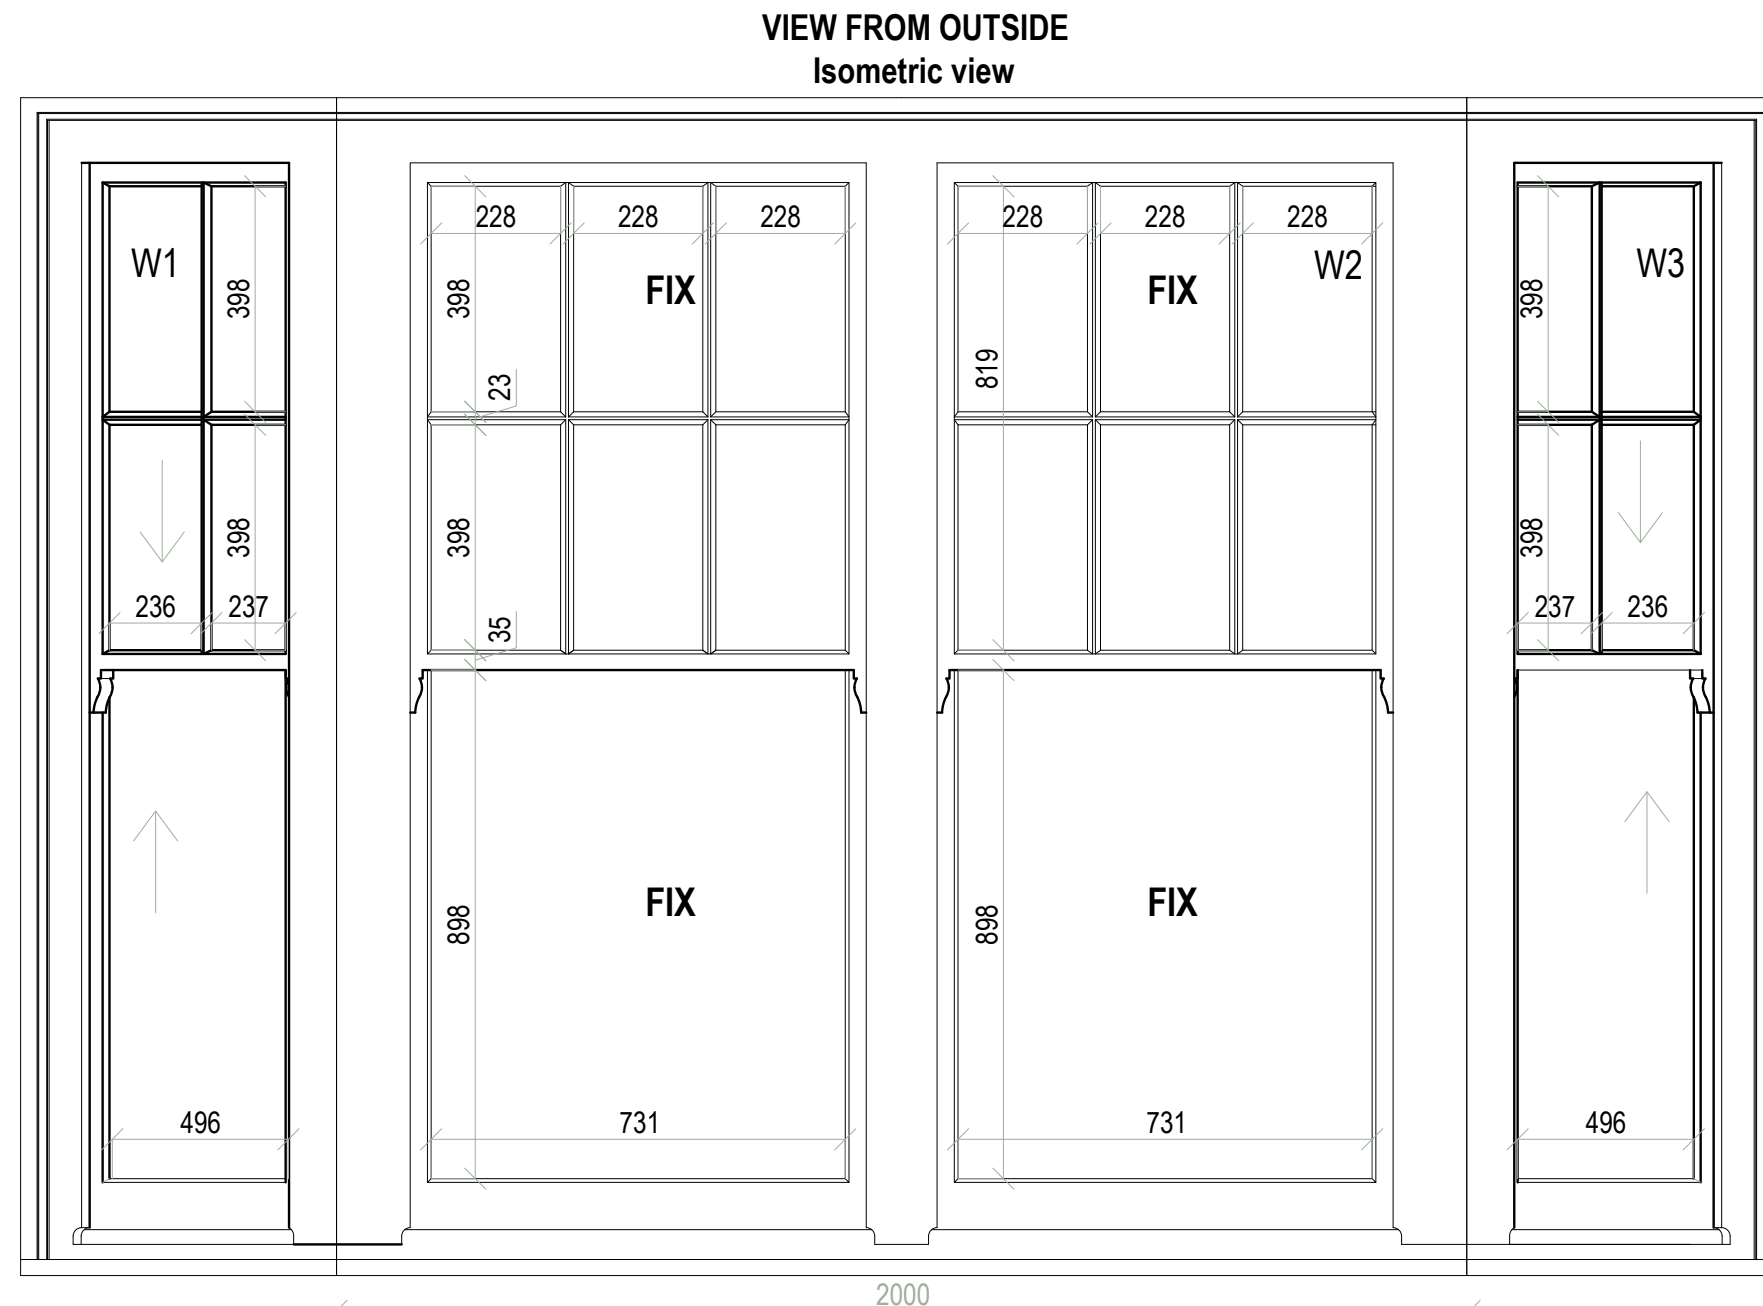


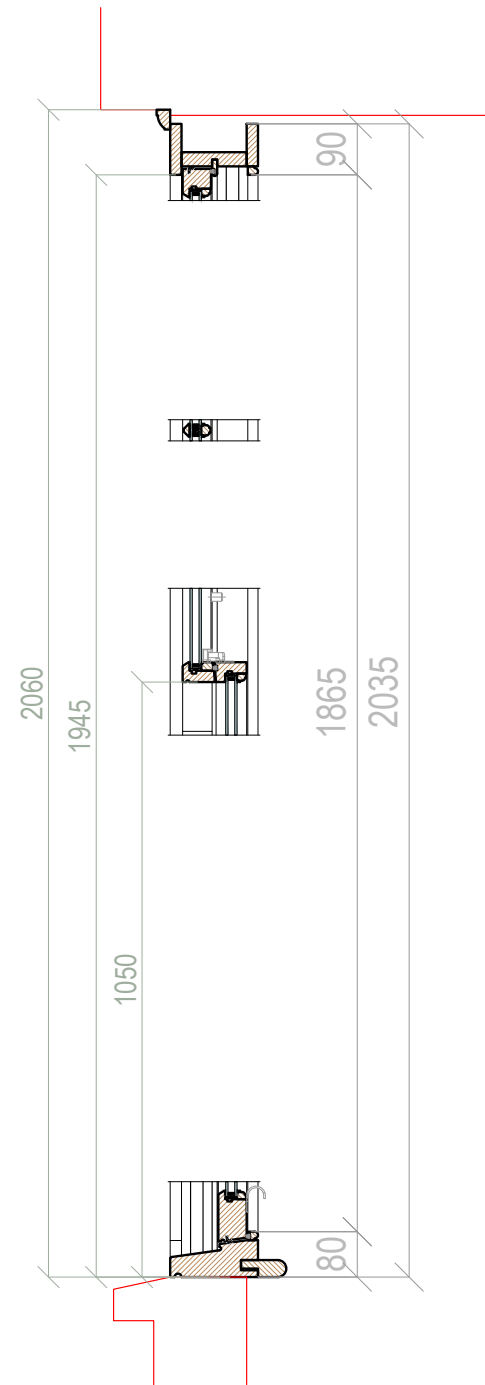

WEIGHT ASSISTED SASH WINDOW - Lounge (Front aspect)

W1=W3 H - 2035 mm, W - 780/800 mm.

W2 H - 2035 mm, W - 1870/2000 mm.

MATERIAL: Engineered redwood frames & meranti cill

GLAZING: top panel 4 - 12ar - 4lowE;
bottom panel 4 - 12ar - 4lowE Toughened.


SPACER: warm edge

INSIDE PAINT: RAL 9003 satin

OUTSIDE PAINT: RAL 9003 satin

IRONMONGERY: TBC

ATTENTION: sash stops at positions 0 and 100mm

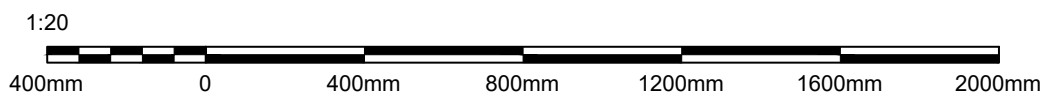

AYRTON
WINDOWS & DOORS

AYRTON WINDOWS & DOORS
The Showroom 406-408 Merton Road, SW18 5AD, Wandsworth
Tel-(020)-8877-8920
e-mail-enquiries@ayrtonbespoke.co.uk

ALL DIMENSIONS TO BE CHECKED ON SITE BEFORE COMMENCING WORK. NO DIMENSIONS TO BE SCALED FROM THIS DRAWING.
If this drawing or any part thereof is used for any purpose other than assessing the design and/or specification of Ayrton Bespoke Ltd without the express written permission of Ayrton Bespoke Ltd,
a fee will be charged being the actual cost of production of the drawing or its value to the user, whichever is the greater.

Project
13901 - David Aron & Pamela Johnson London

7 Rookfield Avenue
N10 3TS

Drawn By
Mindaugas Kazeva

Scale
1:20 @ A3


Element
Sash windows

Date
22/12/2022

Chkd By

Sectional drawings

Scale 1:5

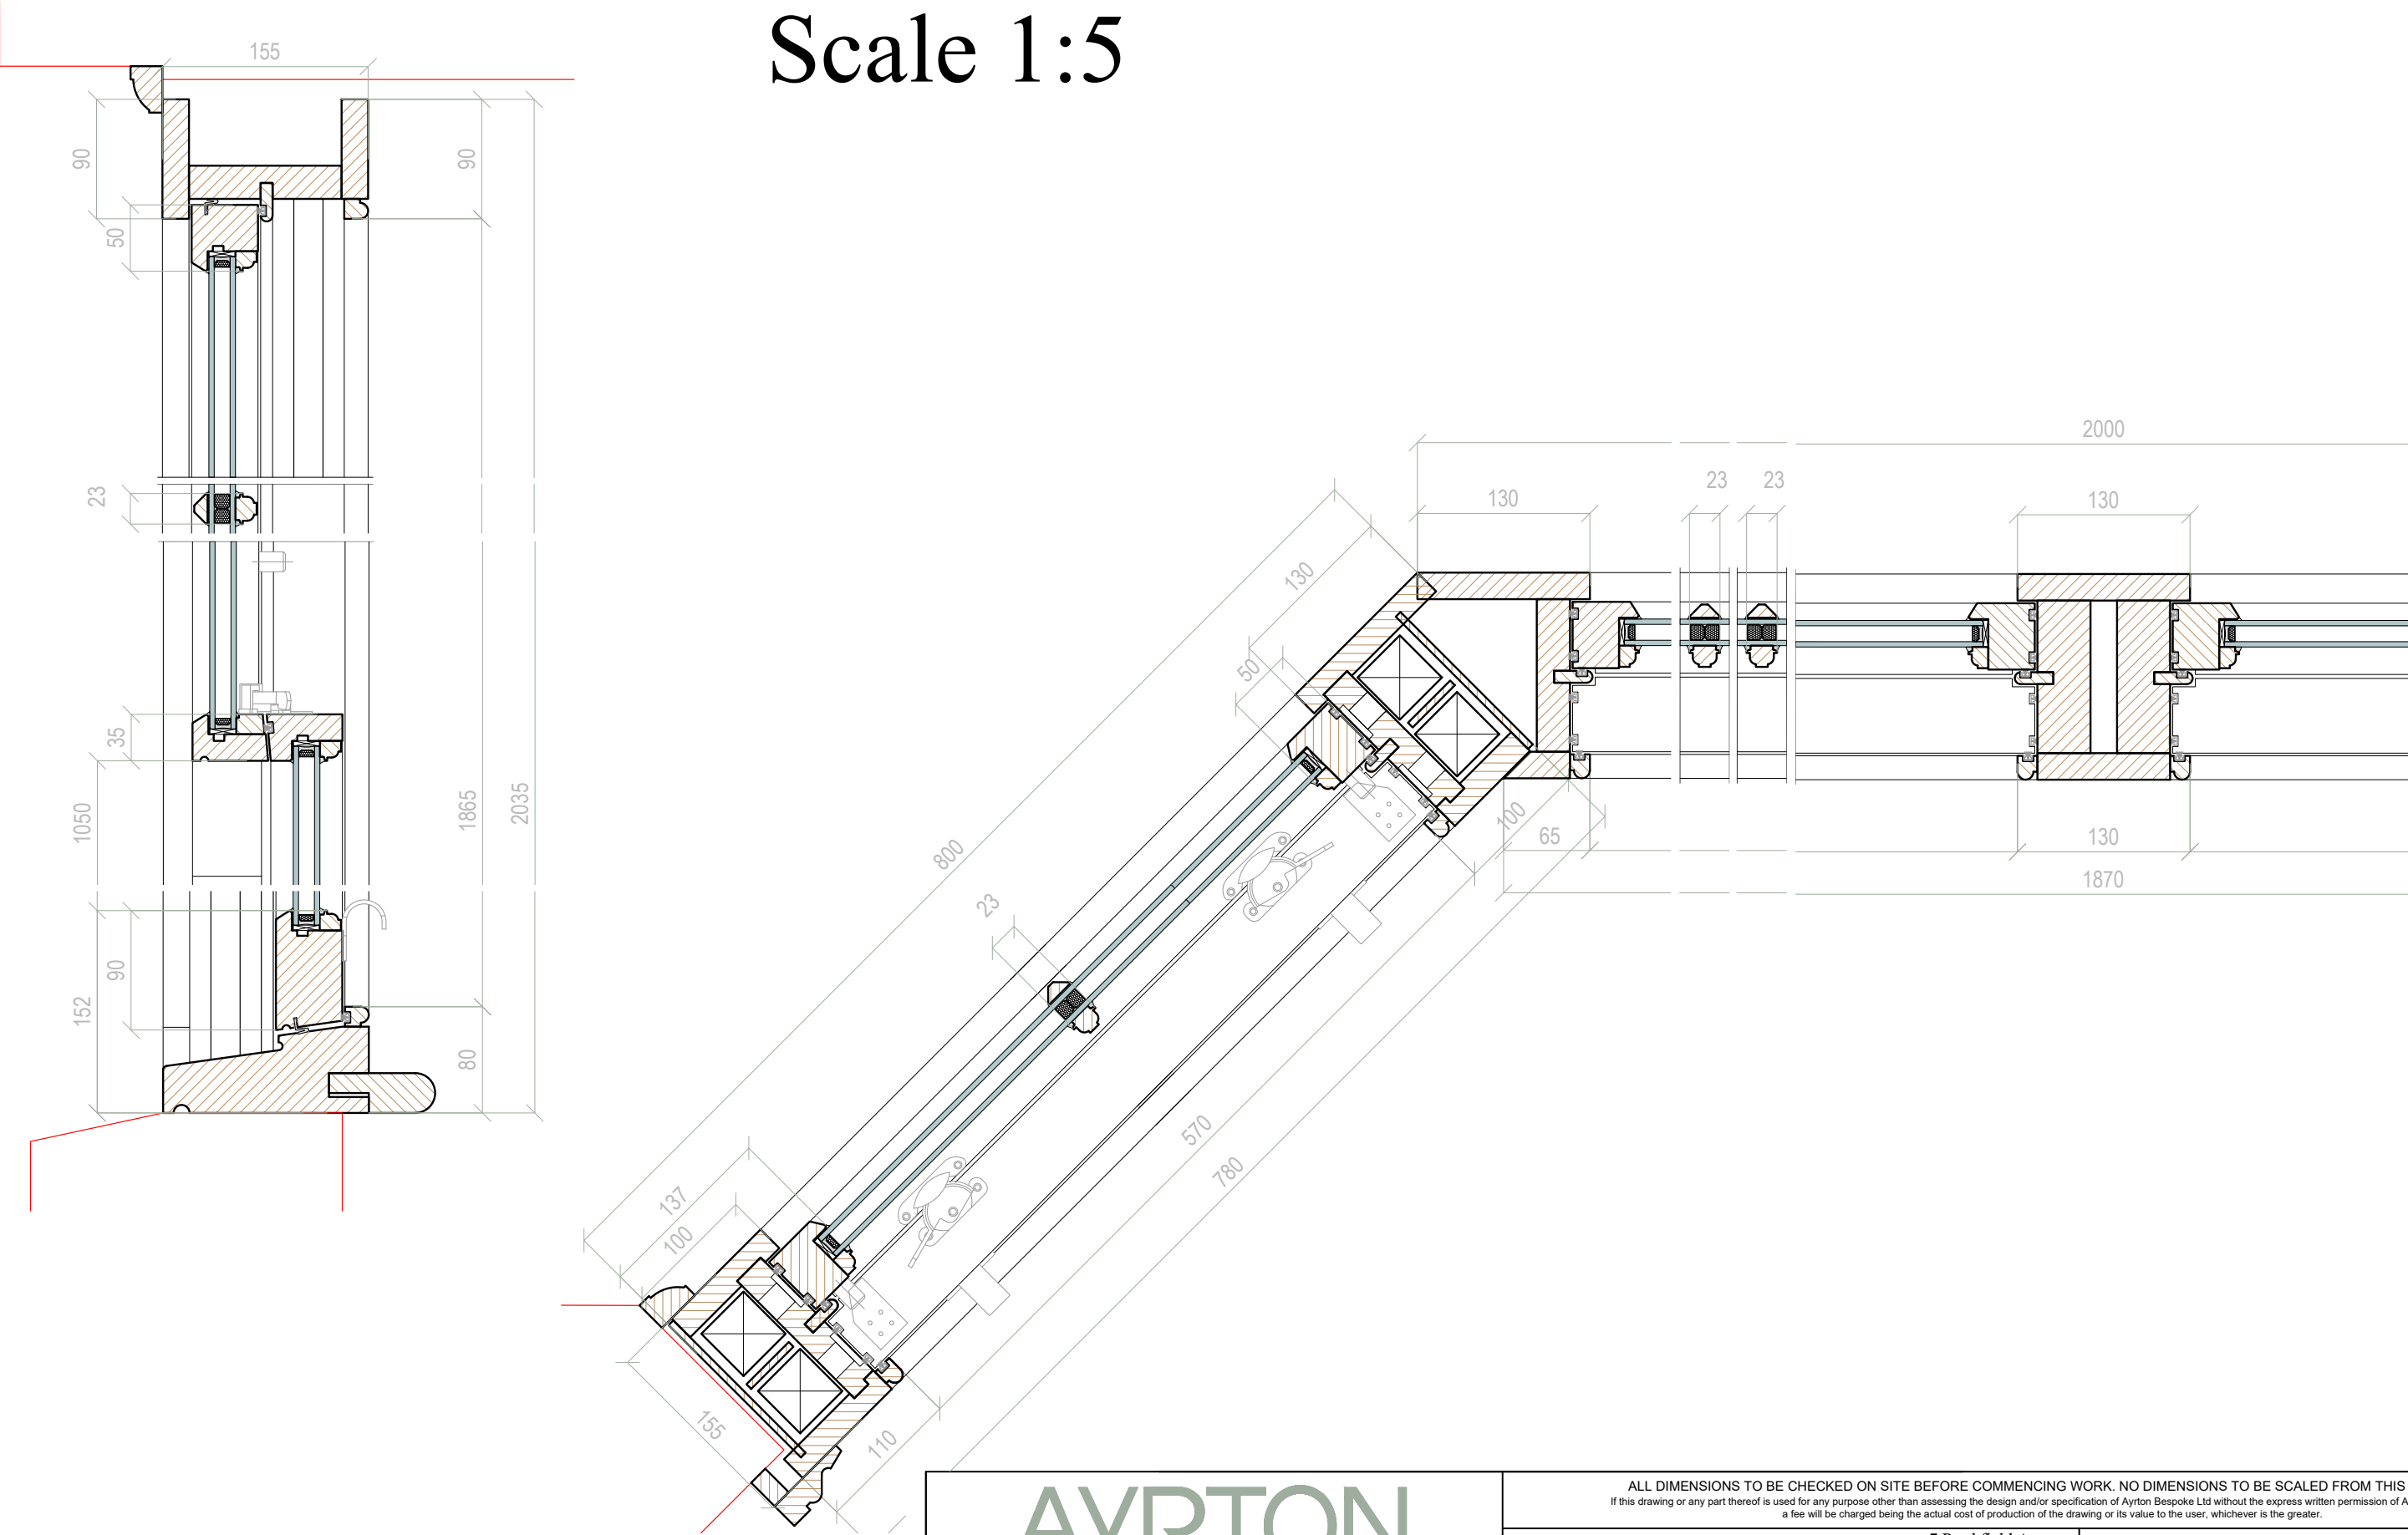

AYRTON WINDOWS & DOORS			
The Showroom 406-408 Merton Road, SW18 5AD, Wandsworth Tel-(020)-8877-8920 e-mail-enquiries@ayrtonbespoke.co.uk			
ALL DIMENSIONS TO BE CHECKED ON SITE BEFORE COMMENCING WORK. NO DIMENSIONS TO BE SCALED FROM THIS DRAWING. If this drawing or any part thereof is used for any purpose other than assessing the design and/or specification of Ayrton Bespoke Ltd without the express written permission of Ayrton Bespoke Ltd, a fee will be charged being the actual cost of production of the drawing or its value to the user, whichever is the greater.			
Project 13901 - David Aron & Pamela Johnson London		7 Rookfield Avenue N10 3TS	Drawn By Mindaugas Kazeva
Element Sash windows, Sectional details		Date 22/12/2022	Scale 1:5 @ A3
			Chkd By ----