





BLOCK PLAN
SCALE 1:500

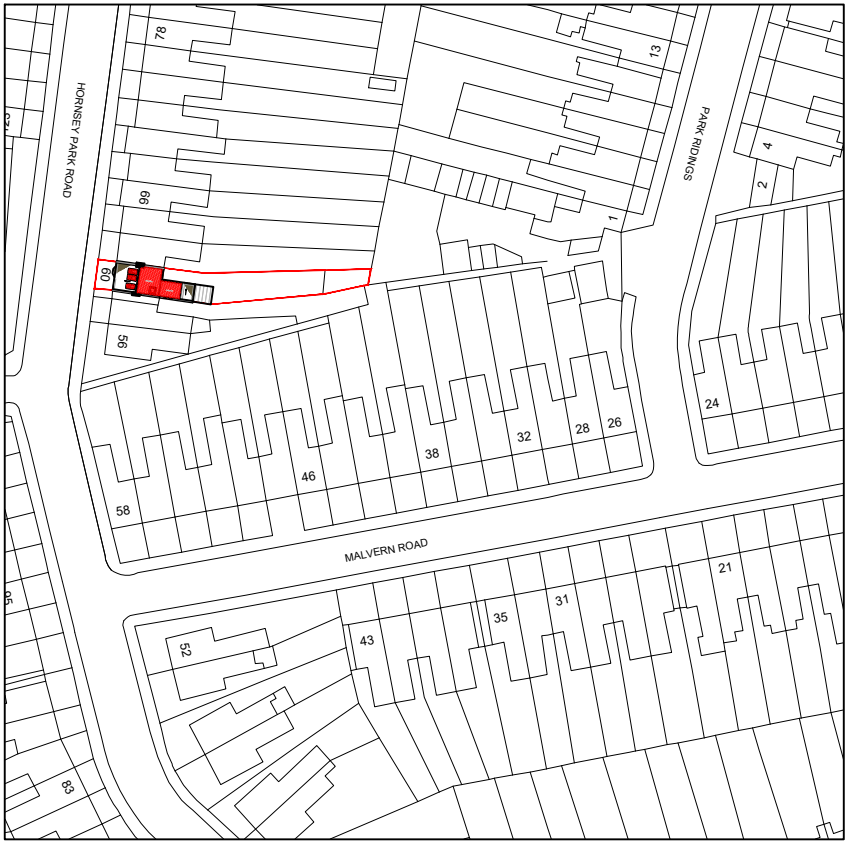

LOCATION PLAN
SCALE 1:1250

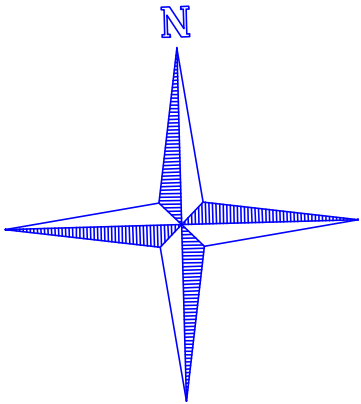

www.FastPlansUK.co.uk

Project: Loft Conversion with
Dormer to Rear.

Address:
60 HORNSEY PARK ROAD N8 0JY

Scale:	Dwg. no:
1:500 @ A3	A12

Drawn by:	Date Drawn:
O.B.S	15-DEC-2022

For Drawings Tel: 020 3542 1777

E-mail: plans@FastPlansUK.co.uk