
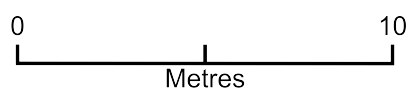


Site/Block Plan Proposed

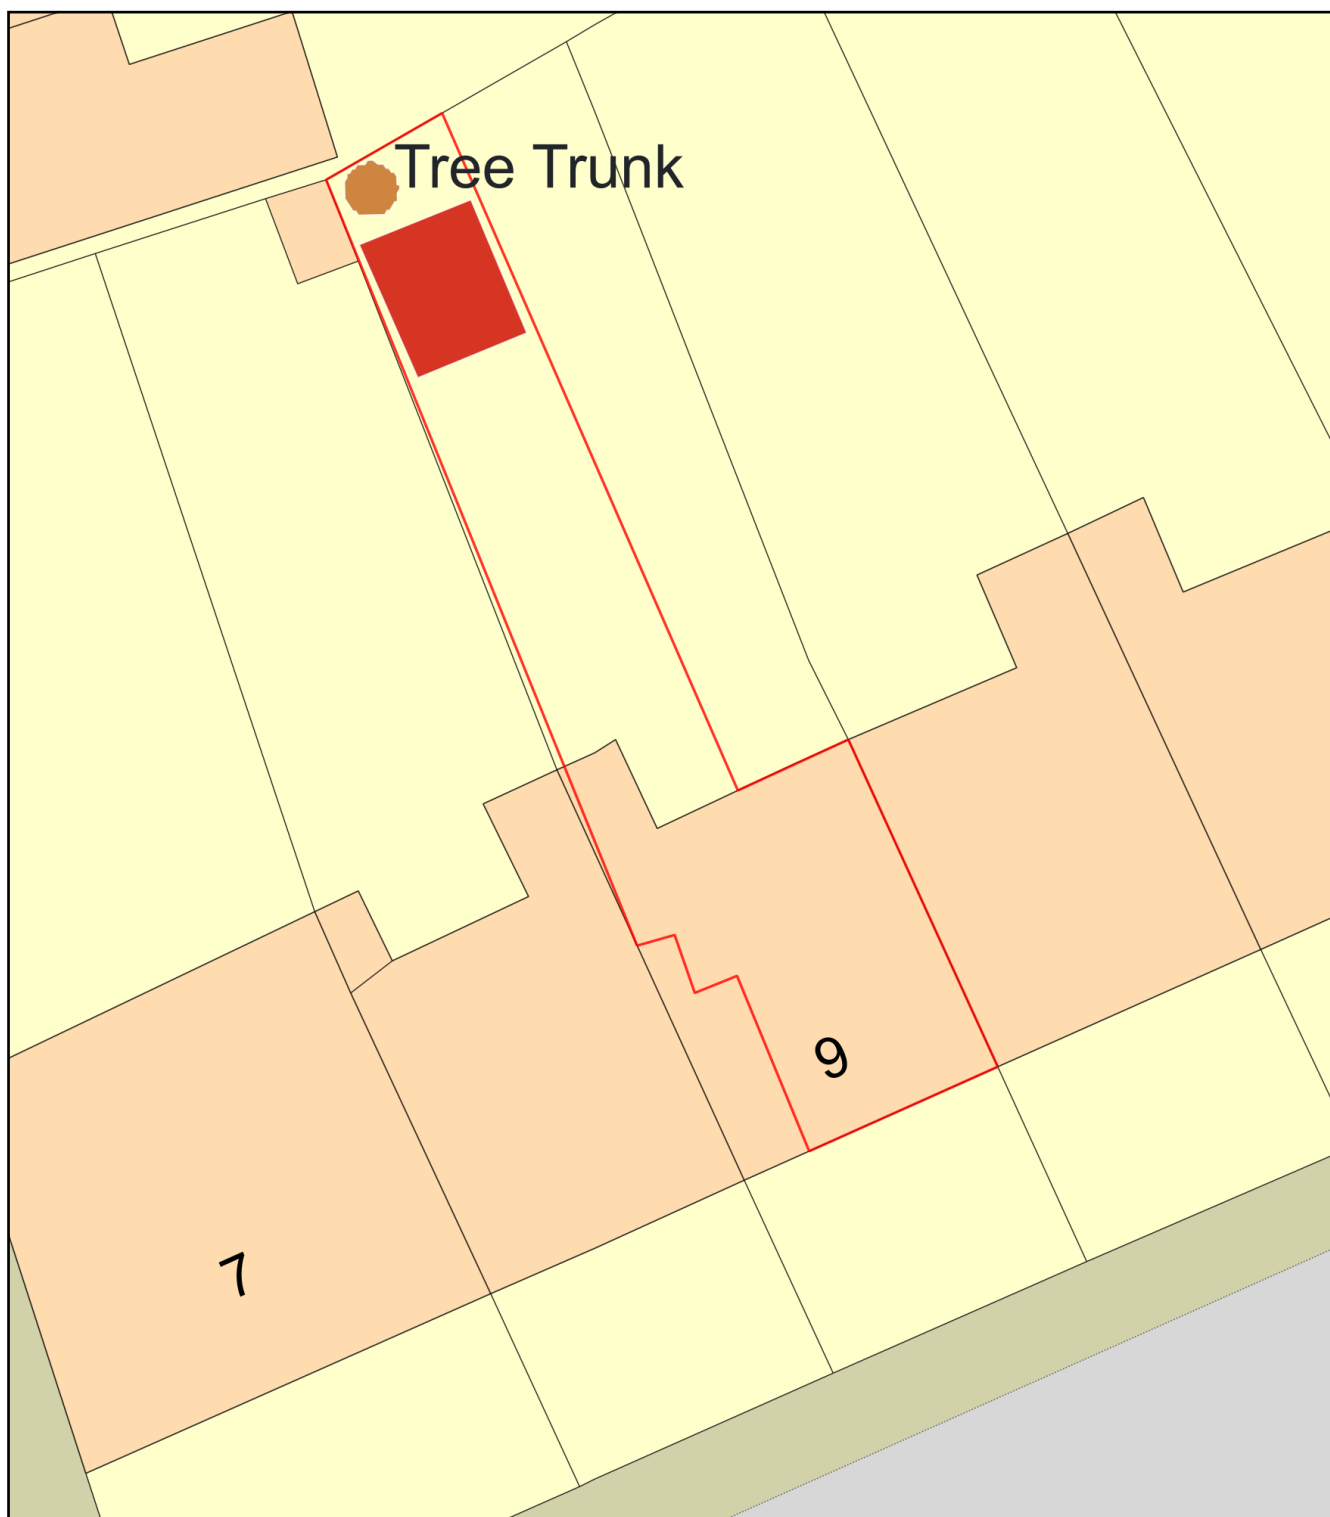

Plan Produced for: Rachel Hutchison

Date Produced: 04 Jan 2023

Plan Reference Number: TQRQM23004191743545

Scale: 1:200 @ A4