


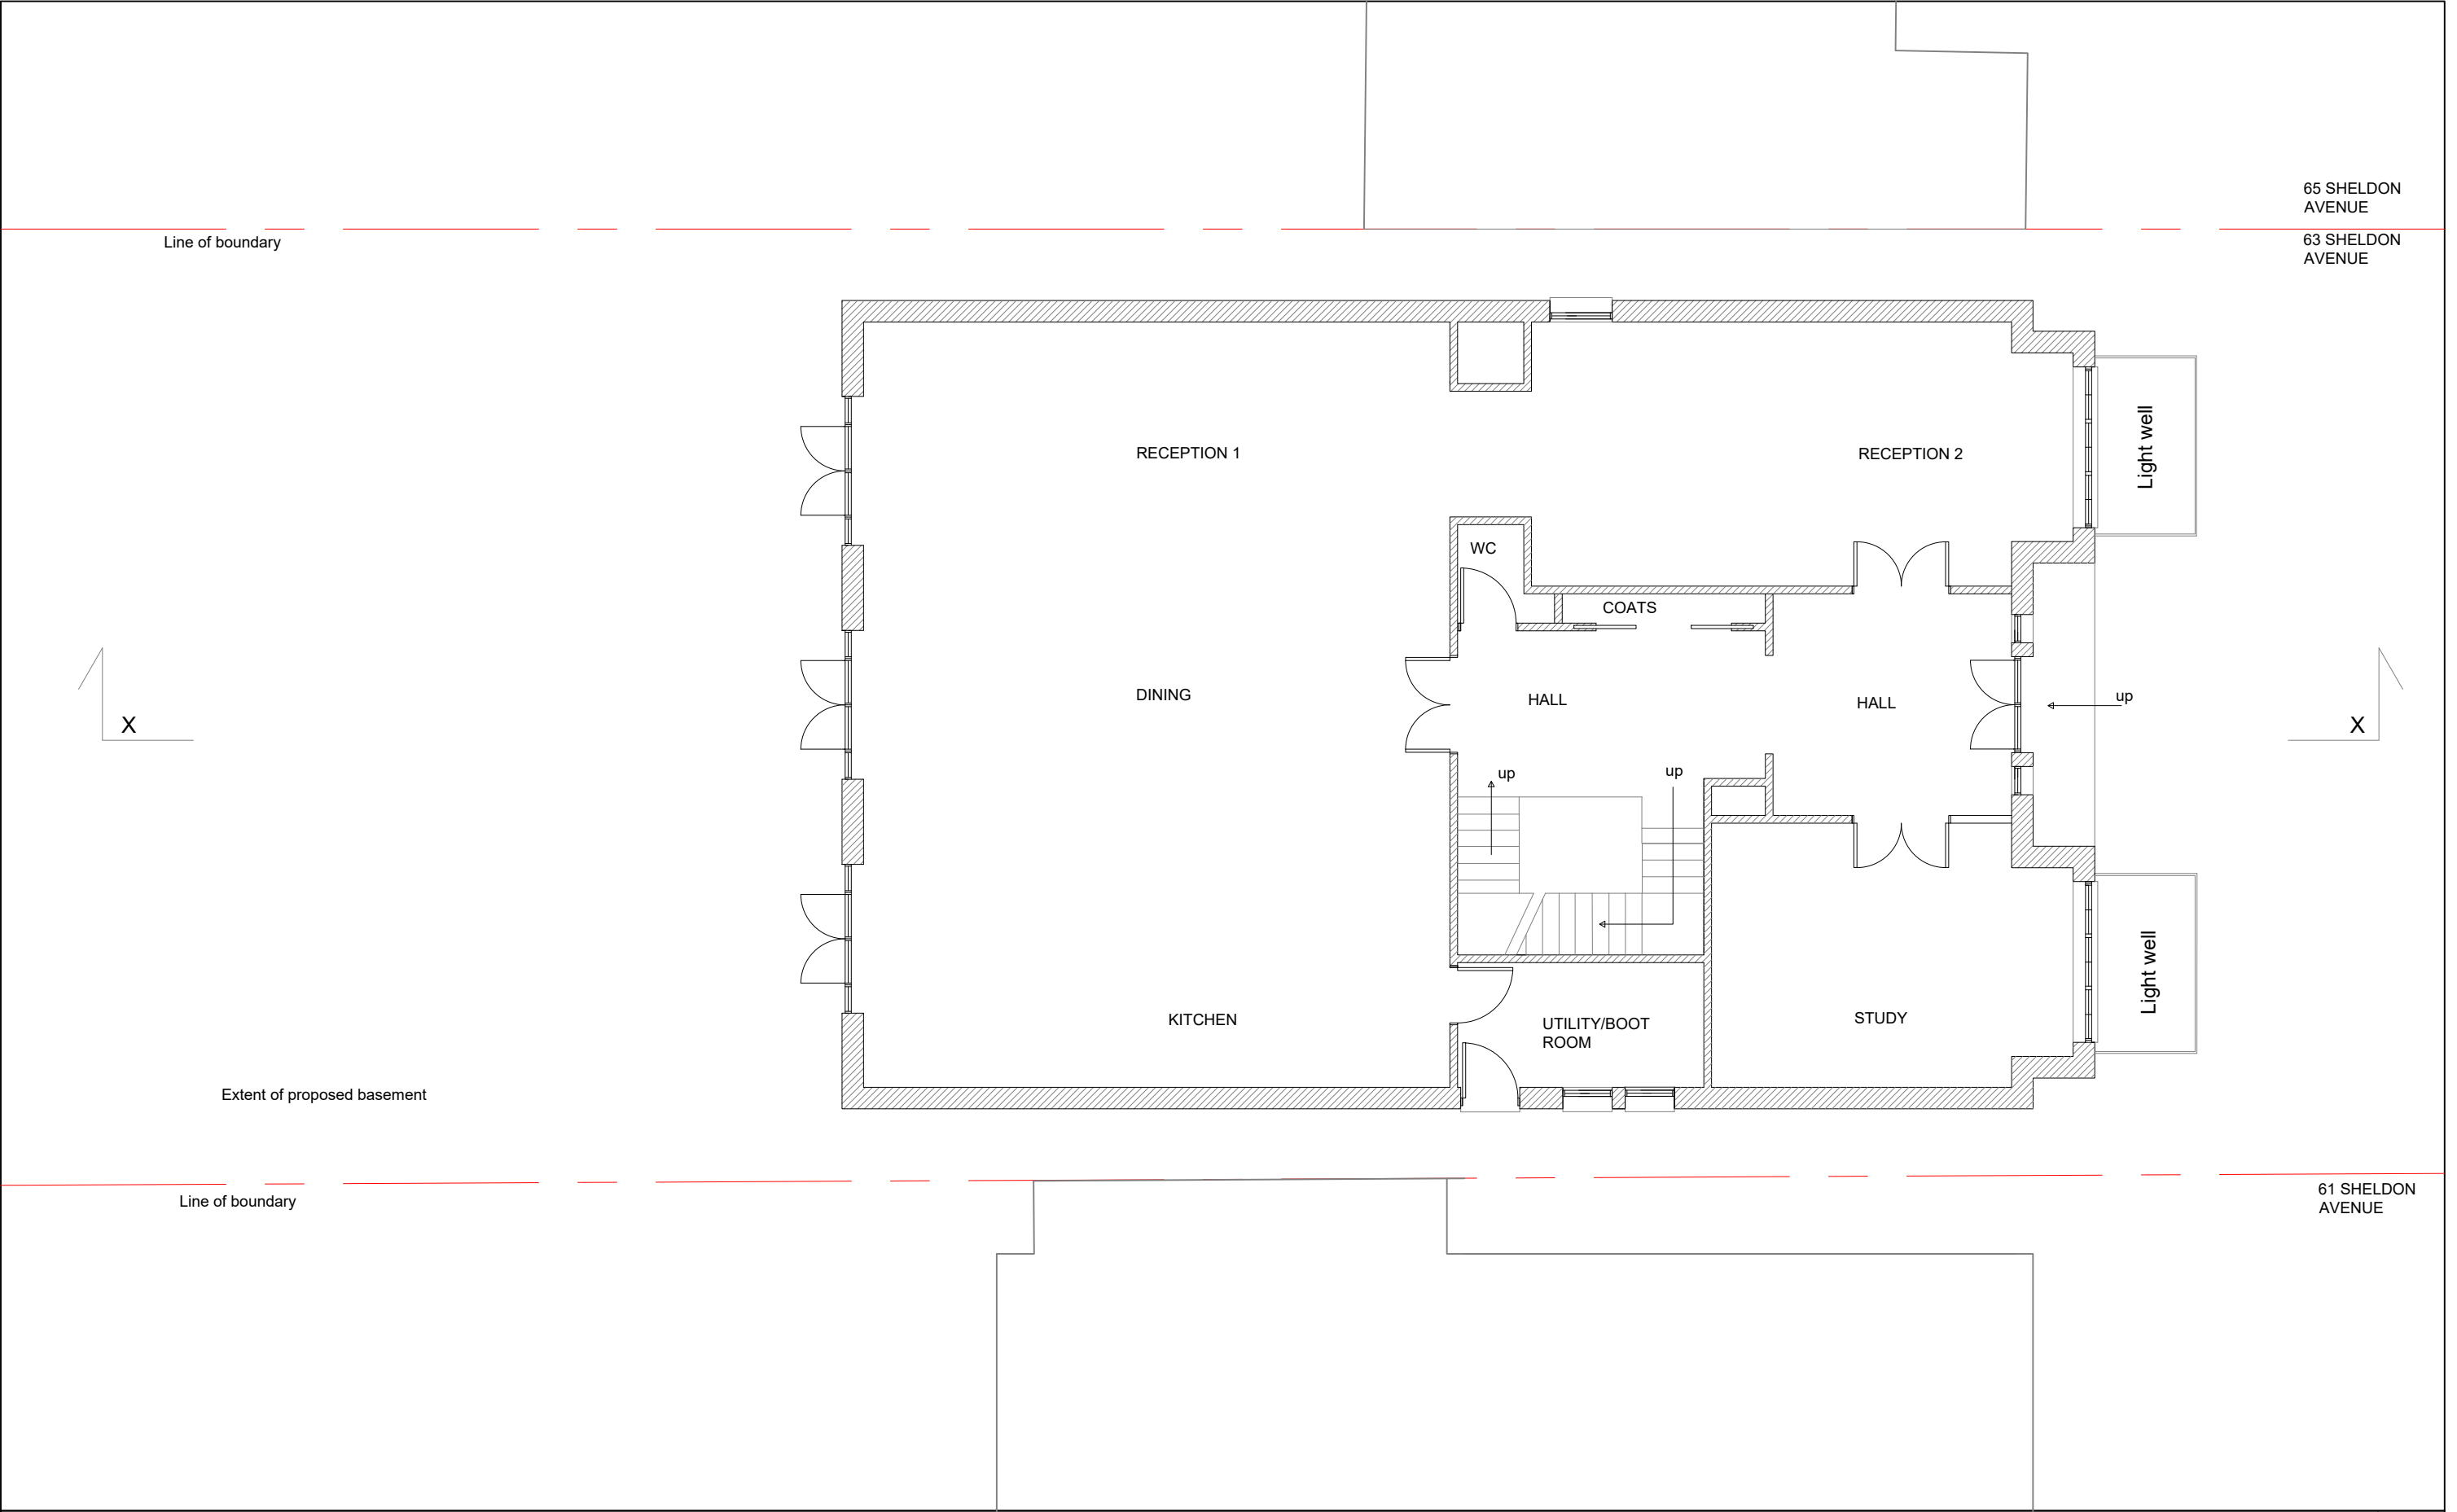

Extent of existing house

Site63 Sheldon Avenue, London N6 4NH

TitleProposed Ground Floor

0m5m

Copyright in this drawing remains with Studio Y2 LLP and no express or implied licence is granted by way of this drawings or otherwise to reproduce or use this drawing or the design contained in it: Scale bar for Planning Only : All dimensions to be checked on site

Drawing Number167/016A

DateMay 2022

Scale1:100@A3

StatusPlanning

N

Studio Y2 PARTNERSHIP

Architecture & Planning

1339 High Road

info@studioy2.co.uk

London

N20 9HR

020 84463433