


65 SHELDON AVENUE

63 SHELDON AVENUE

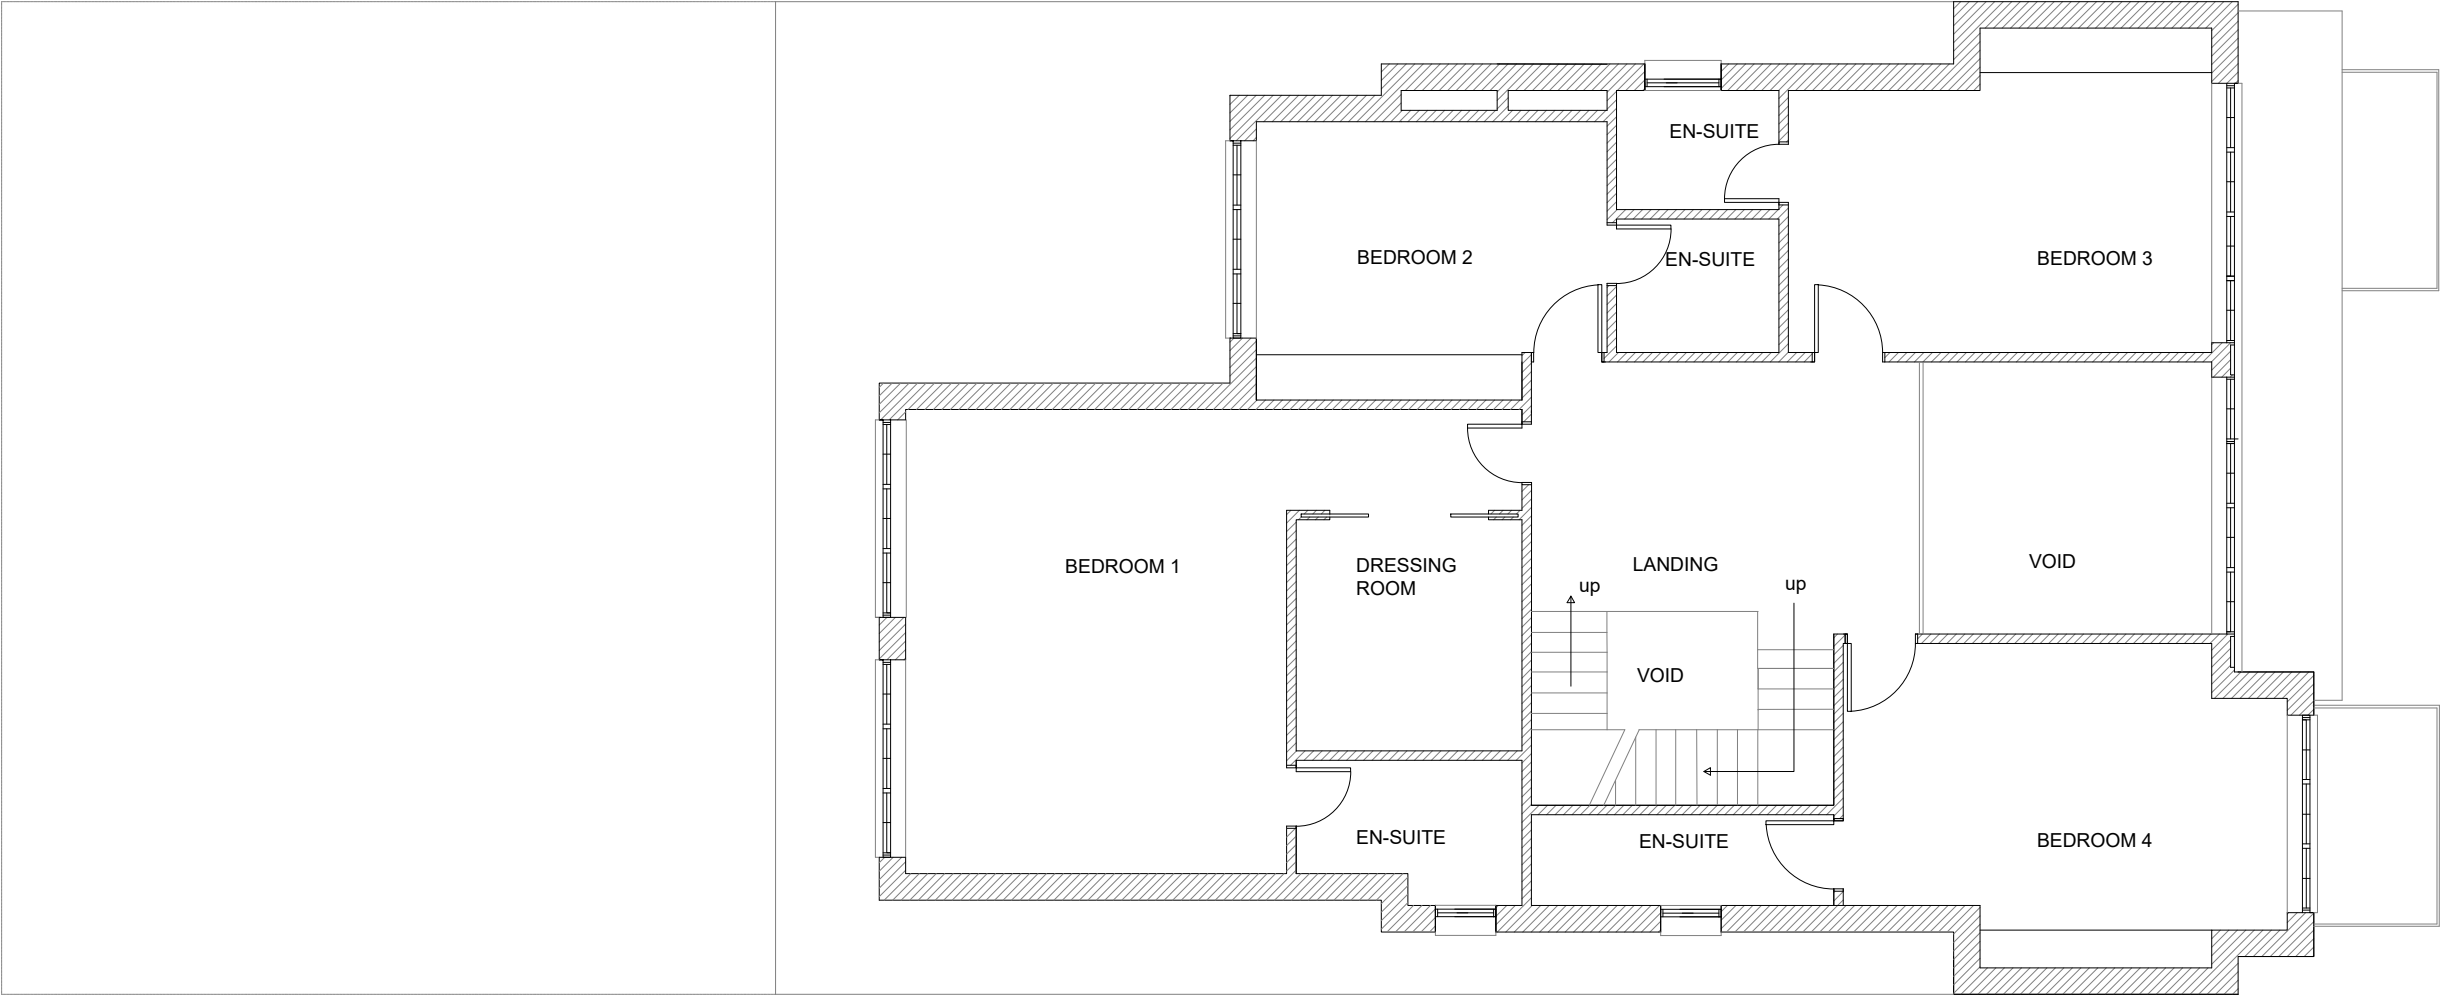

61 SHELDON AVENUE

Site 63 Sheldon Avenue, London N6 4NH


Title Proposed First Floor

Drawing Number
167/017A

Date
May 2022

Scale
1:100@A3

Status
Planning

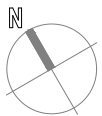

Studio Y₂ PARTNERSHIP
Architecture & Planning

1339 High Road
info@studioy2.co.uk

London

N20 9HR
020 84463433

Copyright in this drawing remains with Studio Y2 LLP and no express or implied licence is granted by way of this drawings or otherwise to reproduce or use this drawing or the design contained in it: Scale bar for Planning Only : All dimensions to be checked on site