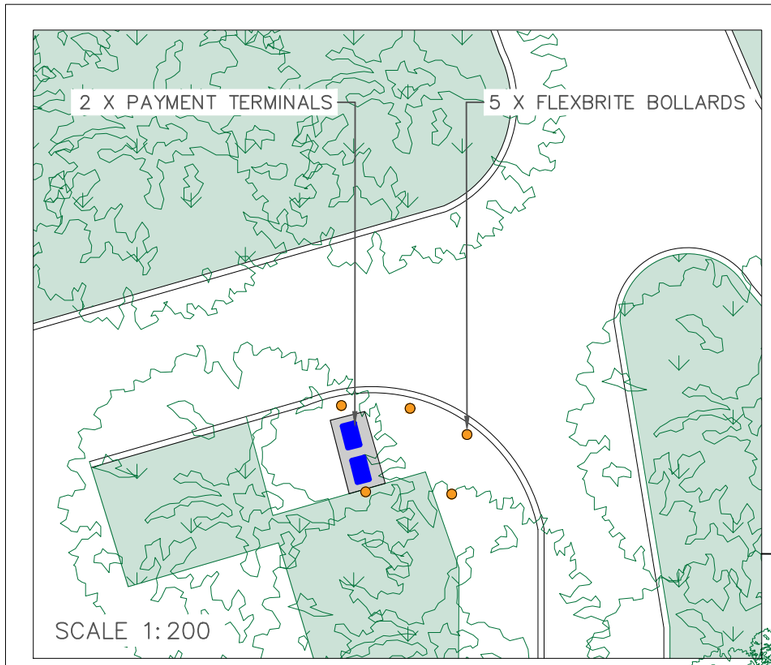


1:1250

25m 0 25m 50m 75m 100m 125m

SCALE 1:1250

euro car parks	Euro Car Parks Ltd 30 Dorset Square London NW1 6QJ +44 (0)20 7563 3000 Registered in England & Wales, Registration No 1270612	DRAWING NO. 3201-LOC-05-03	REVISION. 03	DATE. 27/09/2022	PIA:
		SCALE AT. AS SHOWN	DRAWN. HV	CHECKED.	

SITE:

ANPR LOCATION PLAN CAR PARK 2
ALEXANDRA PALACE
LONDON N22 7AY

REVISIONS:

REV:	DESCRIPTION:	BY:	DATE:
01	ANPR LOCATION PLAN	HV	27/09/22
02	PAYMENT TERMINALS ADDED	HV	20/10/22
03	BOLLARDS ADDED AND DRAWING SHEET UPDATED.	HV	03/01/23