



© This Drawing remains the property of Allyon Ltd, trading name as Enki Design, and shall not be reproduced in part or whole without the written consent of Enki Design.
Do not Scale this drawing.
All Dimensions to be verified on site by Main Contractor before the commencement of any work.
Report all discrepancies to Architect immediately.
This drawing is to be read with all related Architects and Engineers drawings and other relevant information.

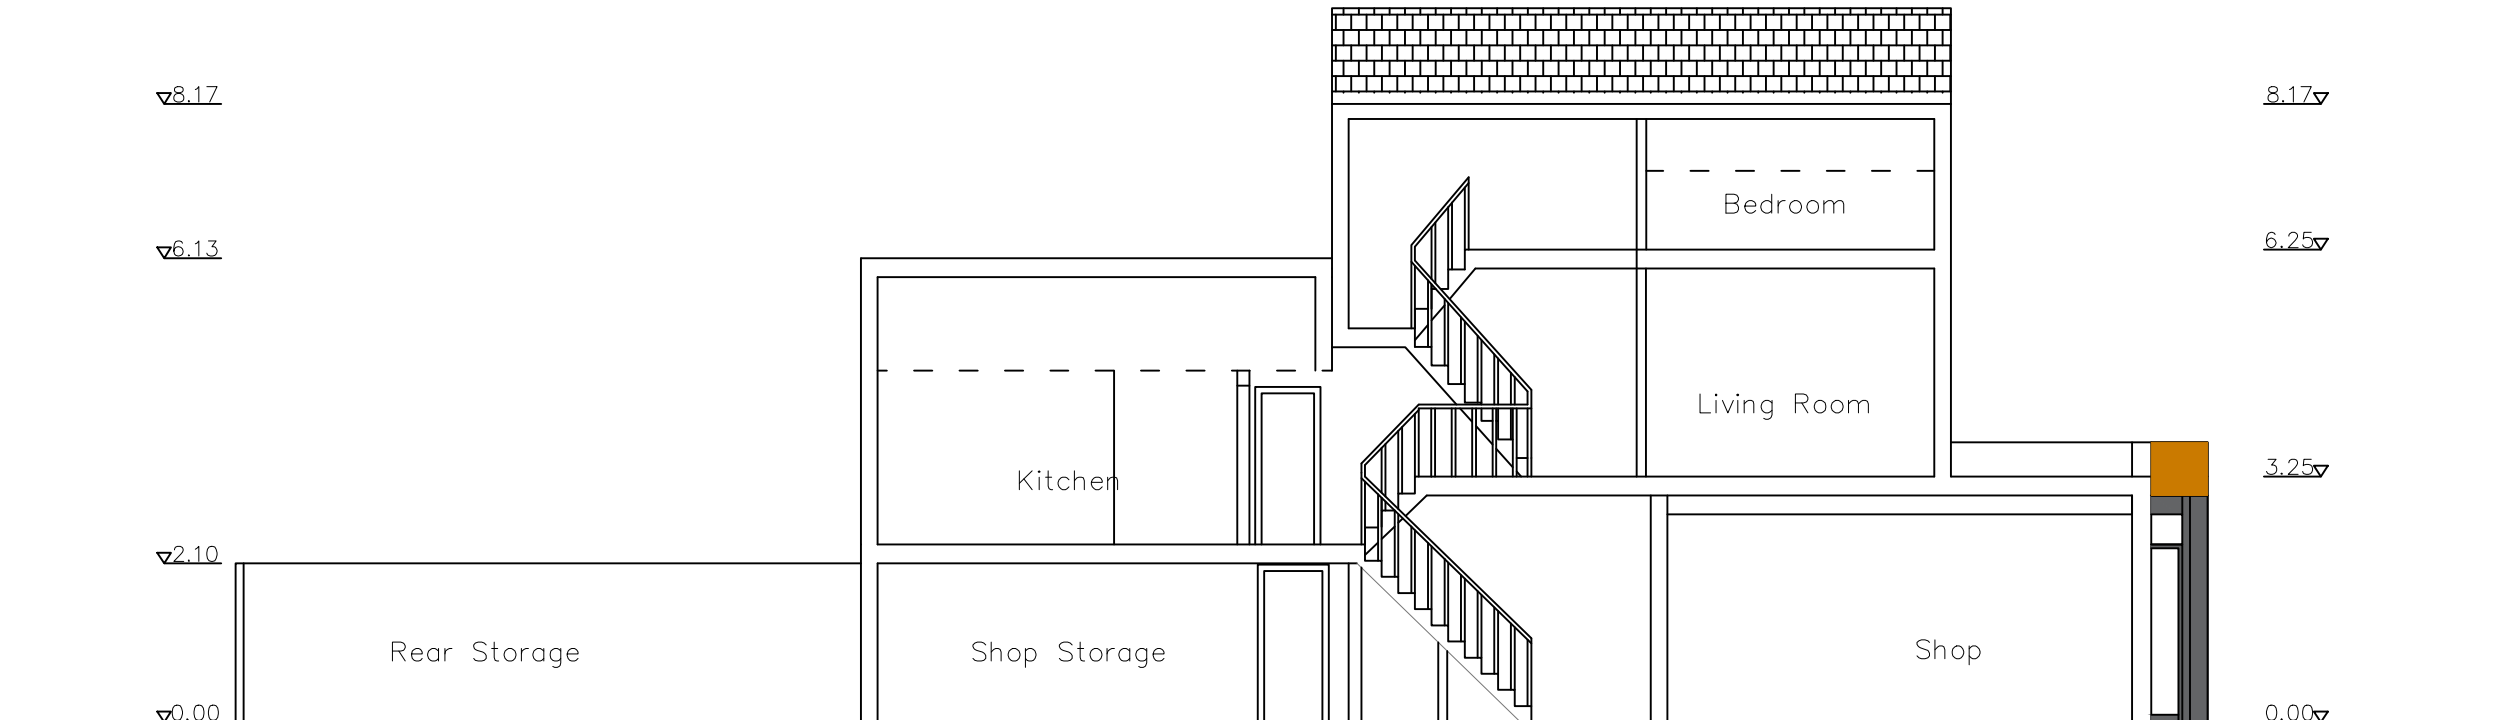

No 625
EXISTING SECTION A-A

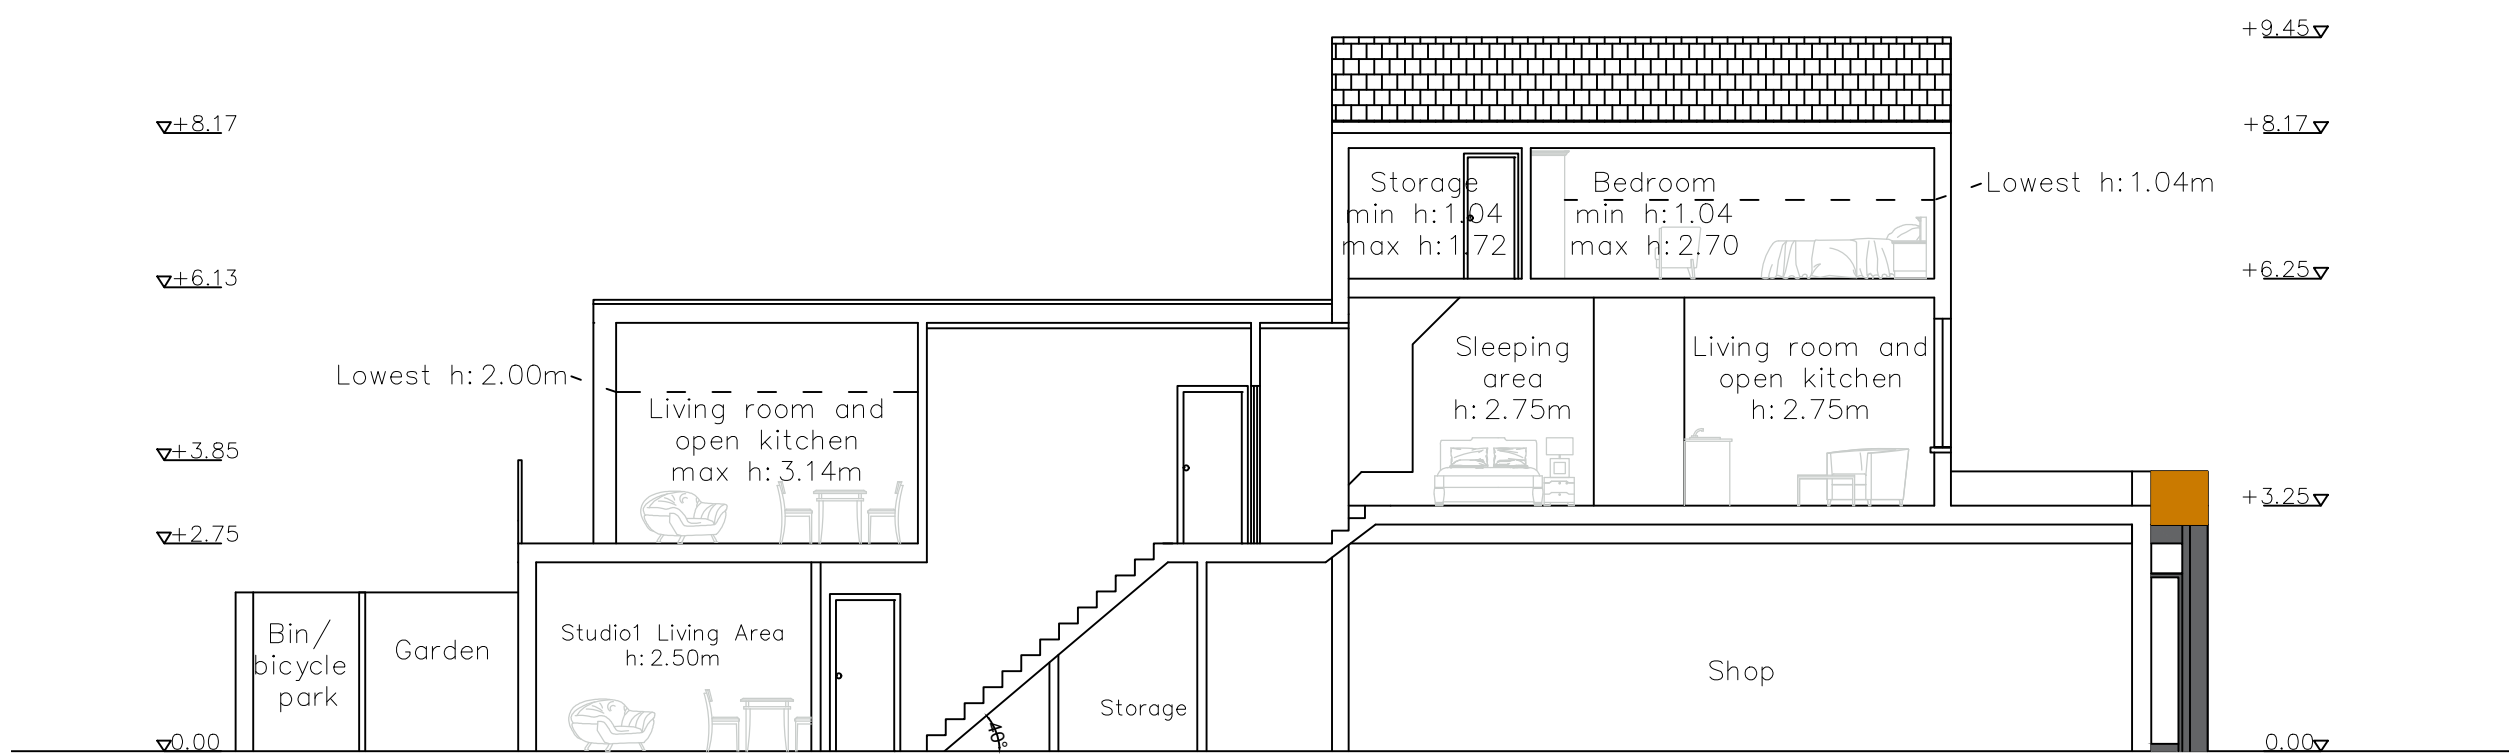

No 625
PROPOSED SECTION A-A



Rev.	Description	Date	By
------	-------------	------	----

ENKI Design
34 Upper Street,
Angel, N1 0PN
Tel: 07915094961
enkidesignandbuild@gmail.com

Purpose	Mr. Firat
Project Address	625 Seven Sisters Rd. N15 5LE
Project Title	Extension Project
Drawing Title	Existing and Proposed Section AA

Client	Mr. Firat	Date Drawn	23.12.2022
Project No	22002	Drawn By	T.G.
Drawing No	22002-A3-08	Rev.	Scale 1:100@A3