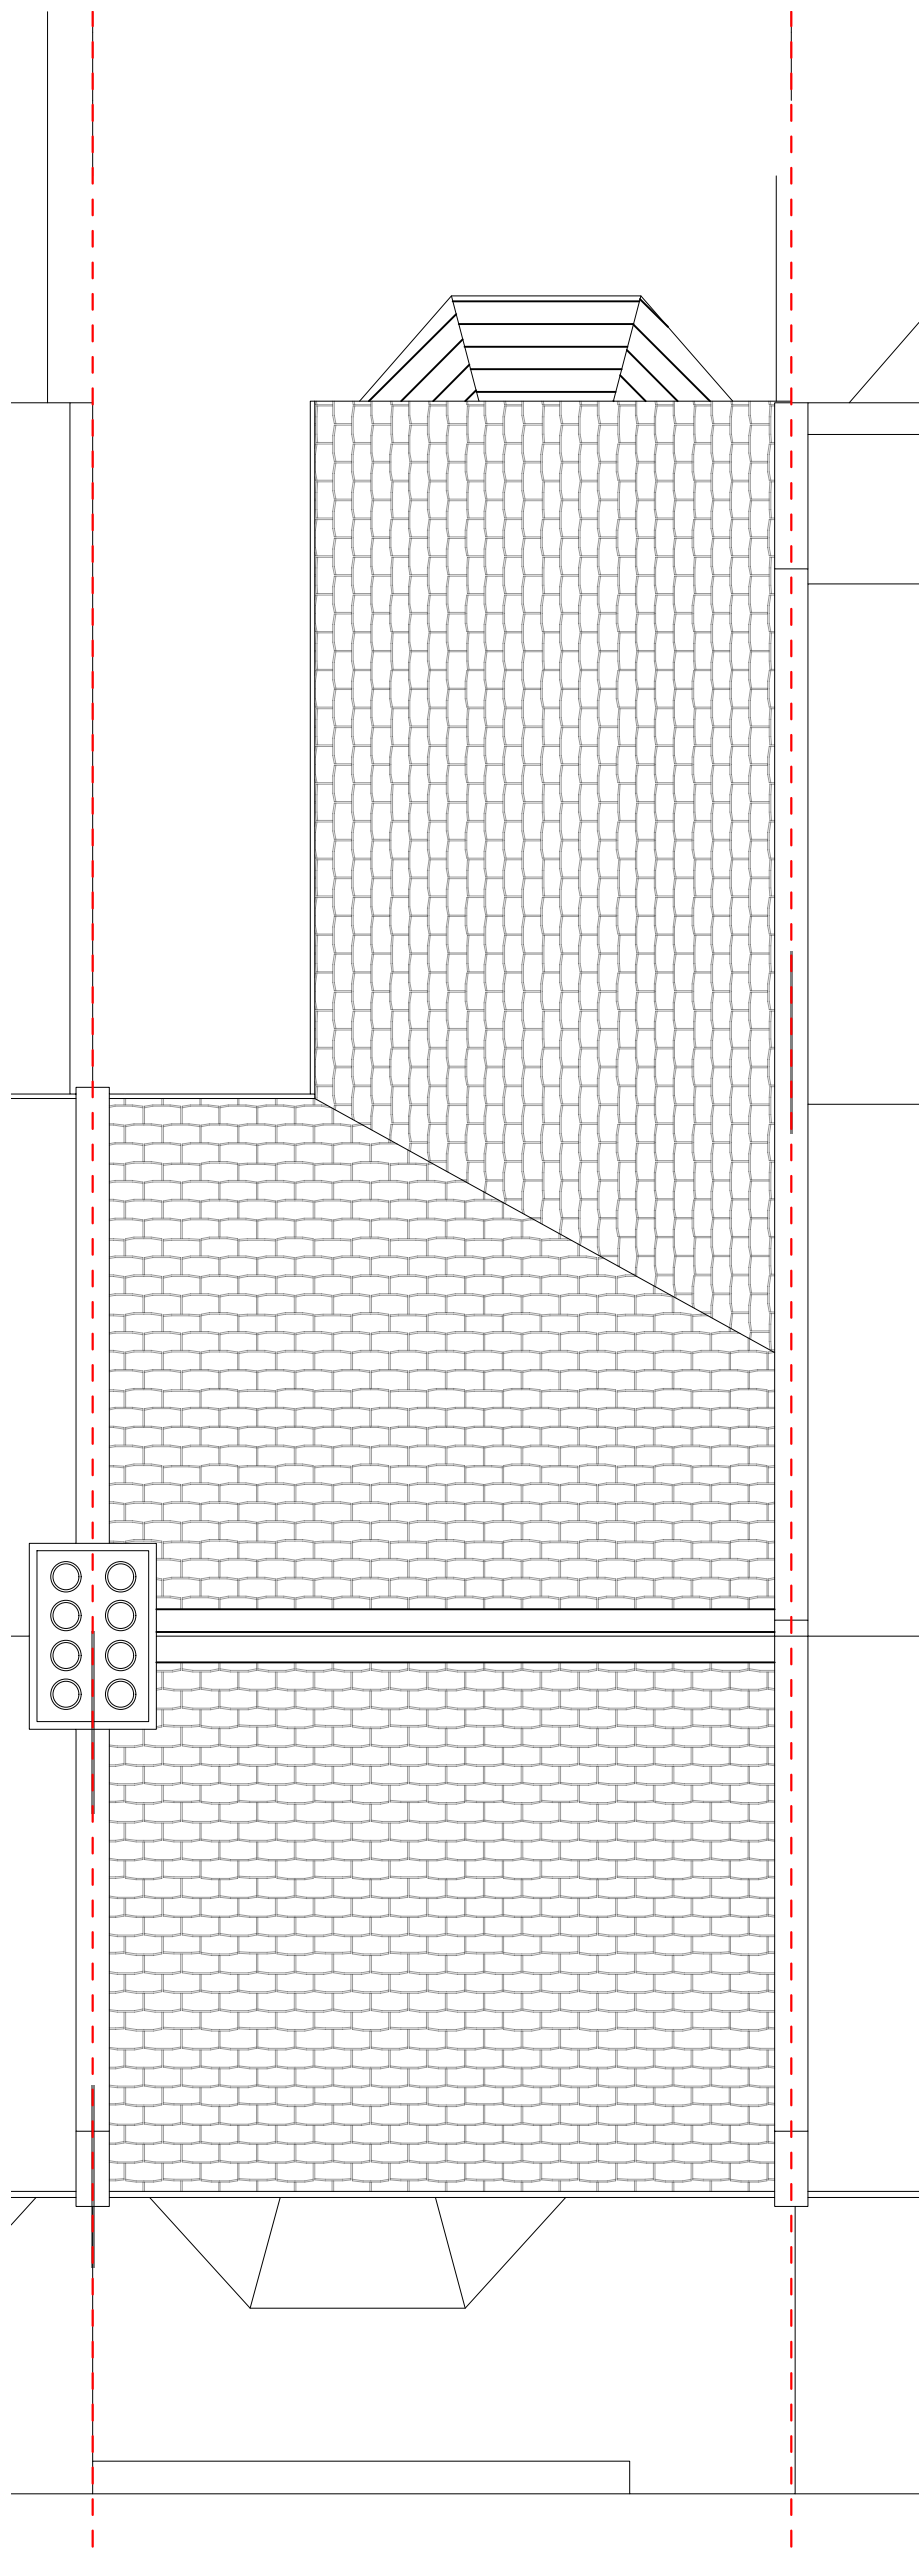
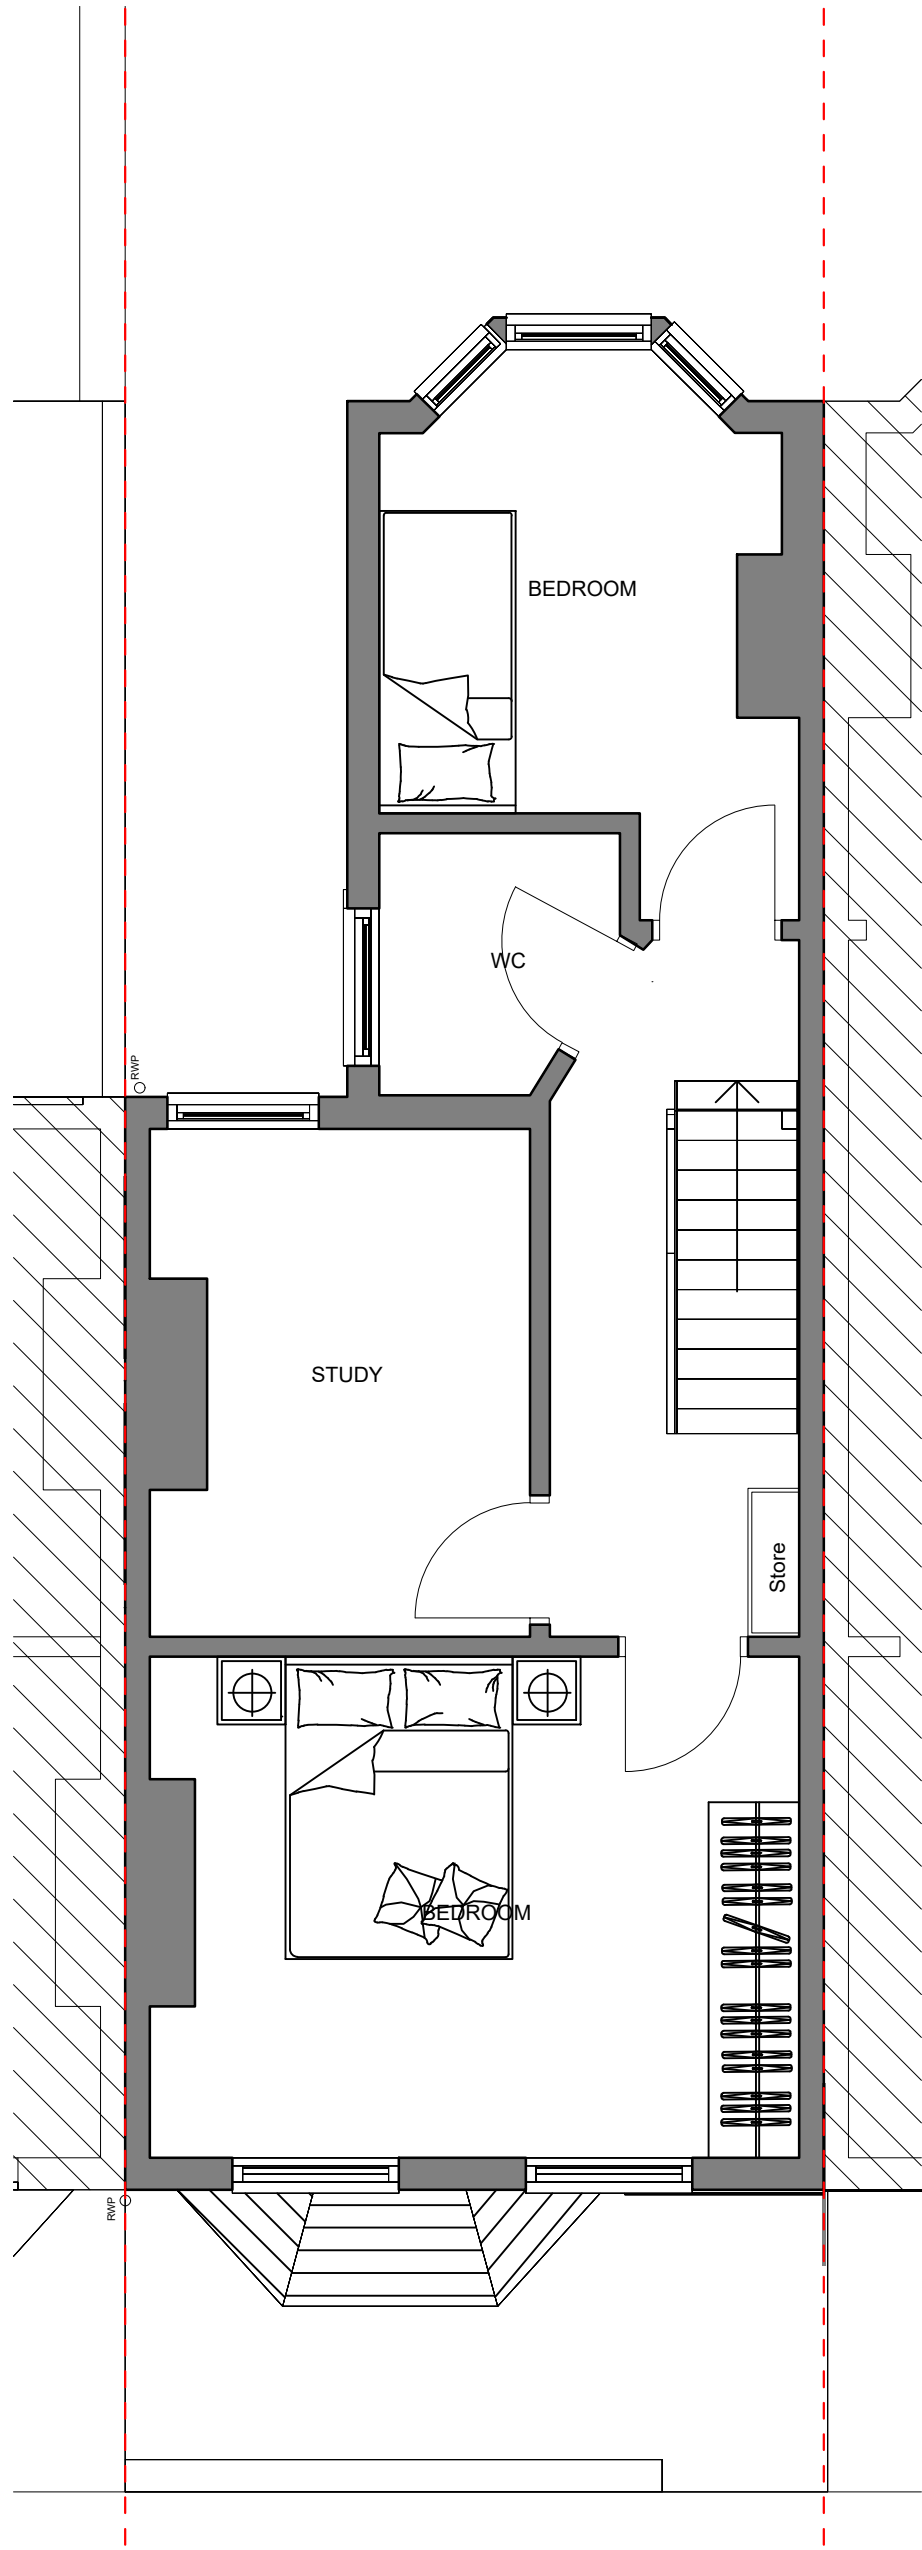
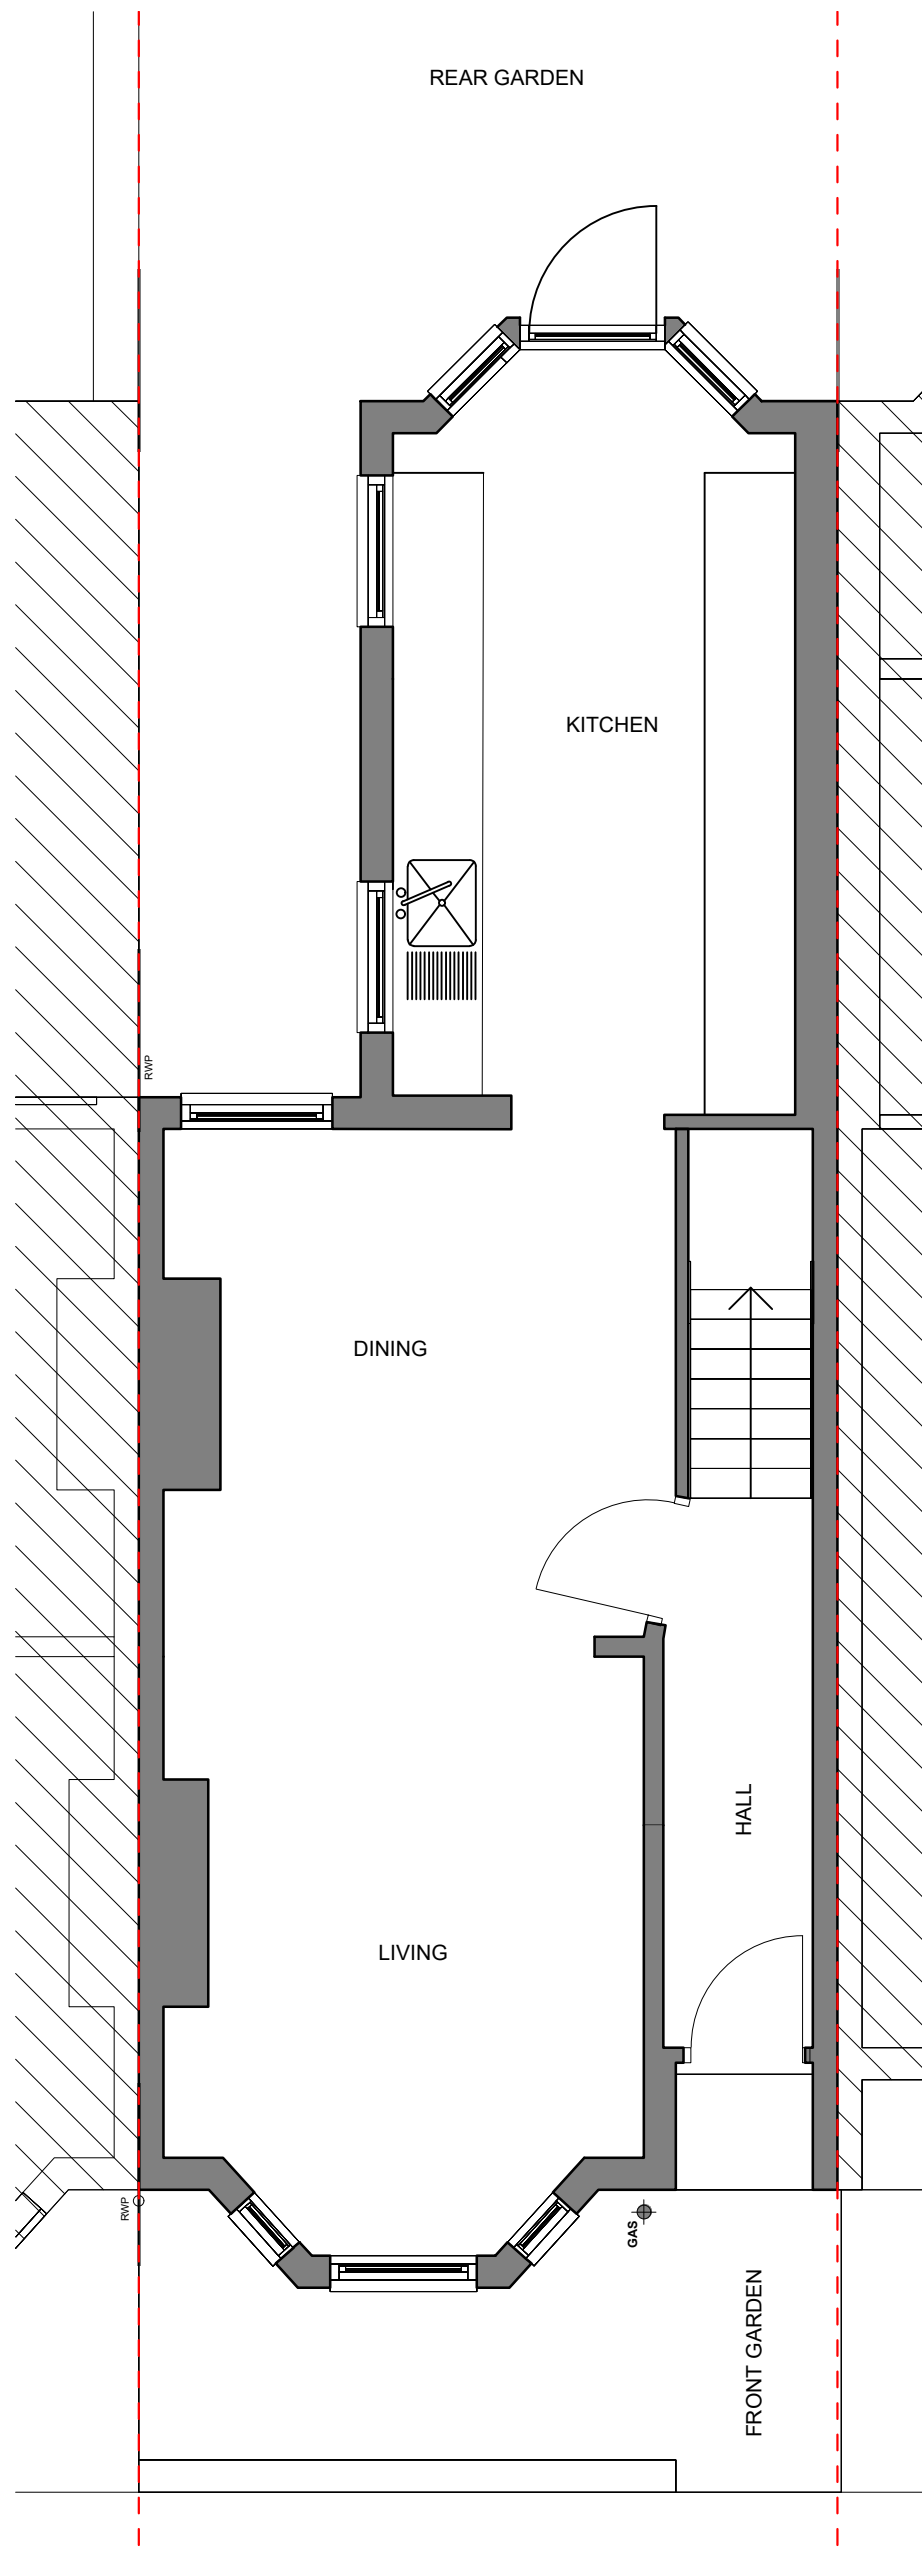


Notes:

THIS DRAWING IS PREPARED SOLELY FOR DESIGN AND PLANNING SUBMISSION PURPOSES. IT IS NOT INTENDED OR SUITABLE FOR EITHER BUILDING REGULATIONS OR CONSTRUCTION PURPOSES AND SHOULD NOT BE USED FOR SUCH.

ALL DIMENSIONS TO BE CHECKED ON SITE. ALL OMISSIONS AND DISCREPANCIES TO BE REPORTED TO VIBLE IMMEDIATELY.

ALL RIGHTS RESERVED. THIS WORK IS COPYRIGHT AND CANNOT BE REPRODUCED OR COPIED OR MODIFIED IN ANY FORM OR BY ANY MEANS, GRAPHIC, ELECTRONIC OR MECHANICAL, INCLUDING PHOTOCOPYING WITHOUT THE WRITTEN PERMISSION OF VIBLE LIMITED.

THIS DRAWING IS TO BE READ IN CONJUNCTION WITH ALL RELEVANT ARCHITECTS, SERVICE AND STRUCTURAL ENGINEER'S DRAWINGS AND SPECIFICATIONS.

REV:	DESCRIPTION:	BY:	DATE:
STATUS:		ISSUED TO CLIENT	



85 Great Portland Street, First Floor
T: 0208 7193 8311
E: contact@vible.uk www.vible.uk

CLIENT:

SITE:		57 Dunloe Avenue N17 6LB	
TITLE:		Existing floorplans	
SCALE AT A1:	DATE:	DRAWN:	CHECKED:
1:50	29/11/2022	RR	
PROJECT NO:	DRAWING NO:	REVISION:	
22.57DA	PL010A		