
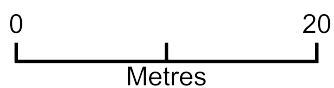


Location plan

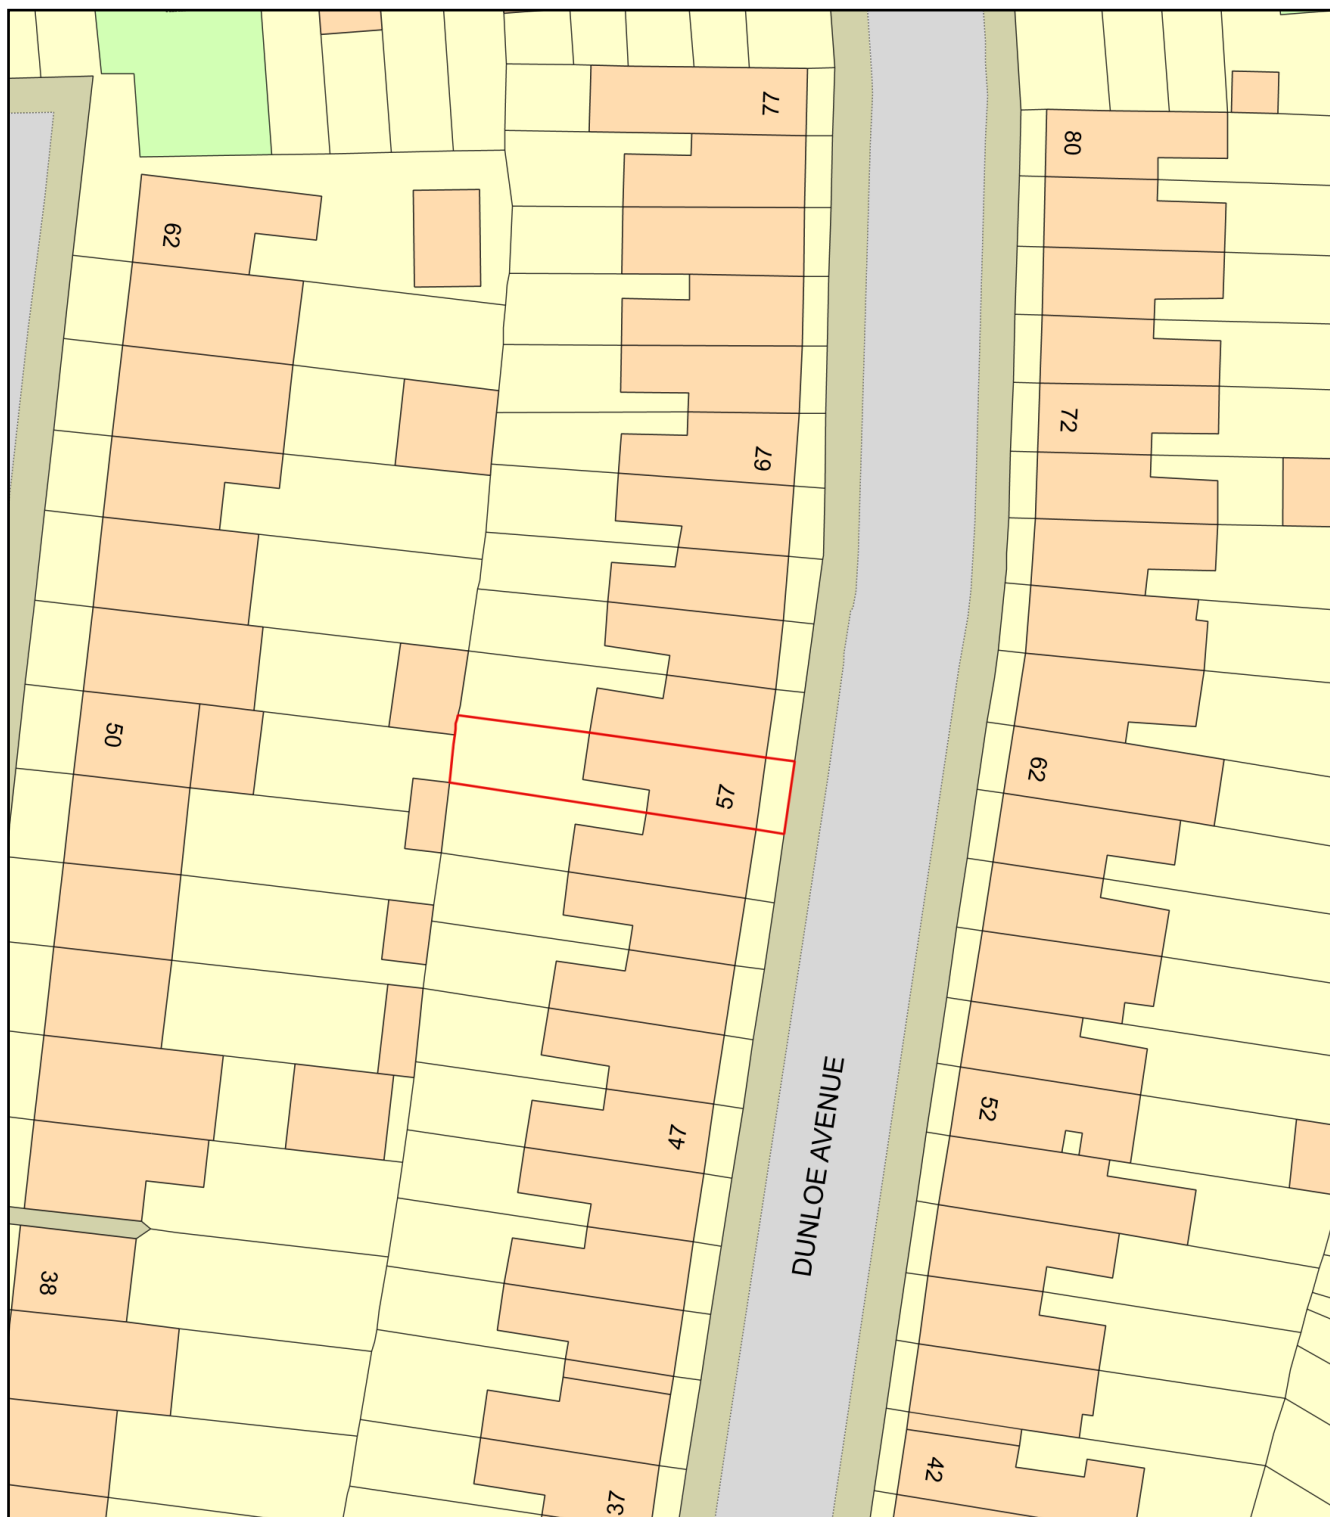

Plan Produced for: Planning application

Date Produced: 22 Dec 2022

Plan Reference Number: TQRQM23005143719729

Scale: 1:500 @ A4