
Drawings not to be copied without consent of D Pucknell
Contractor responsible for checking dimensions and angles on site

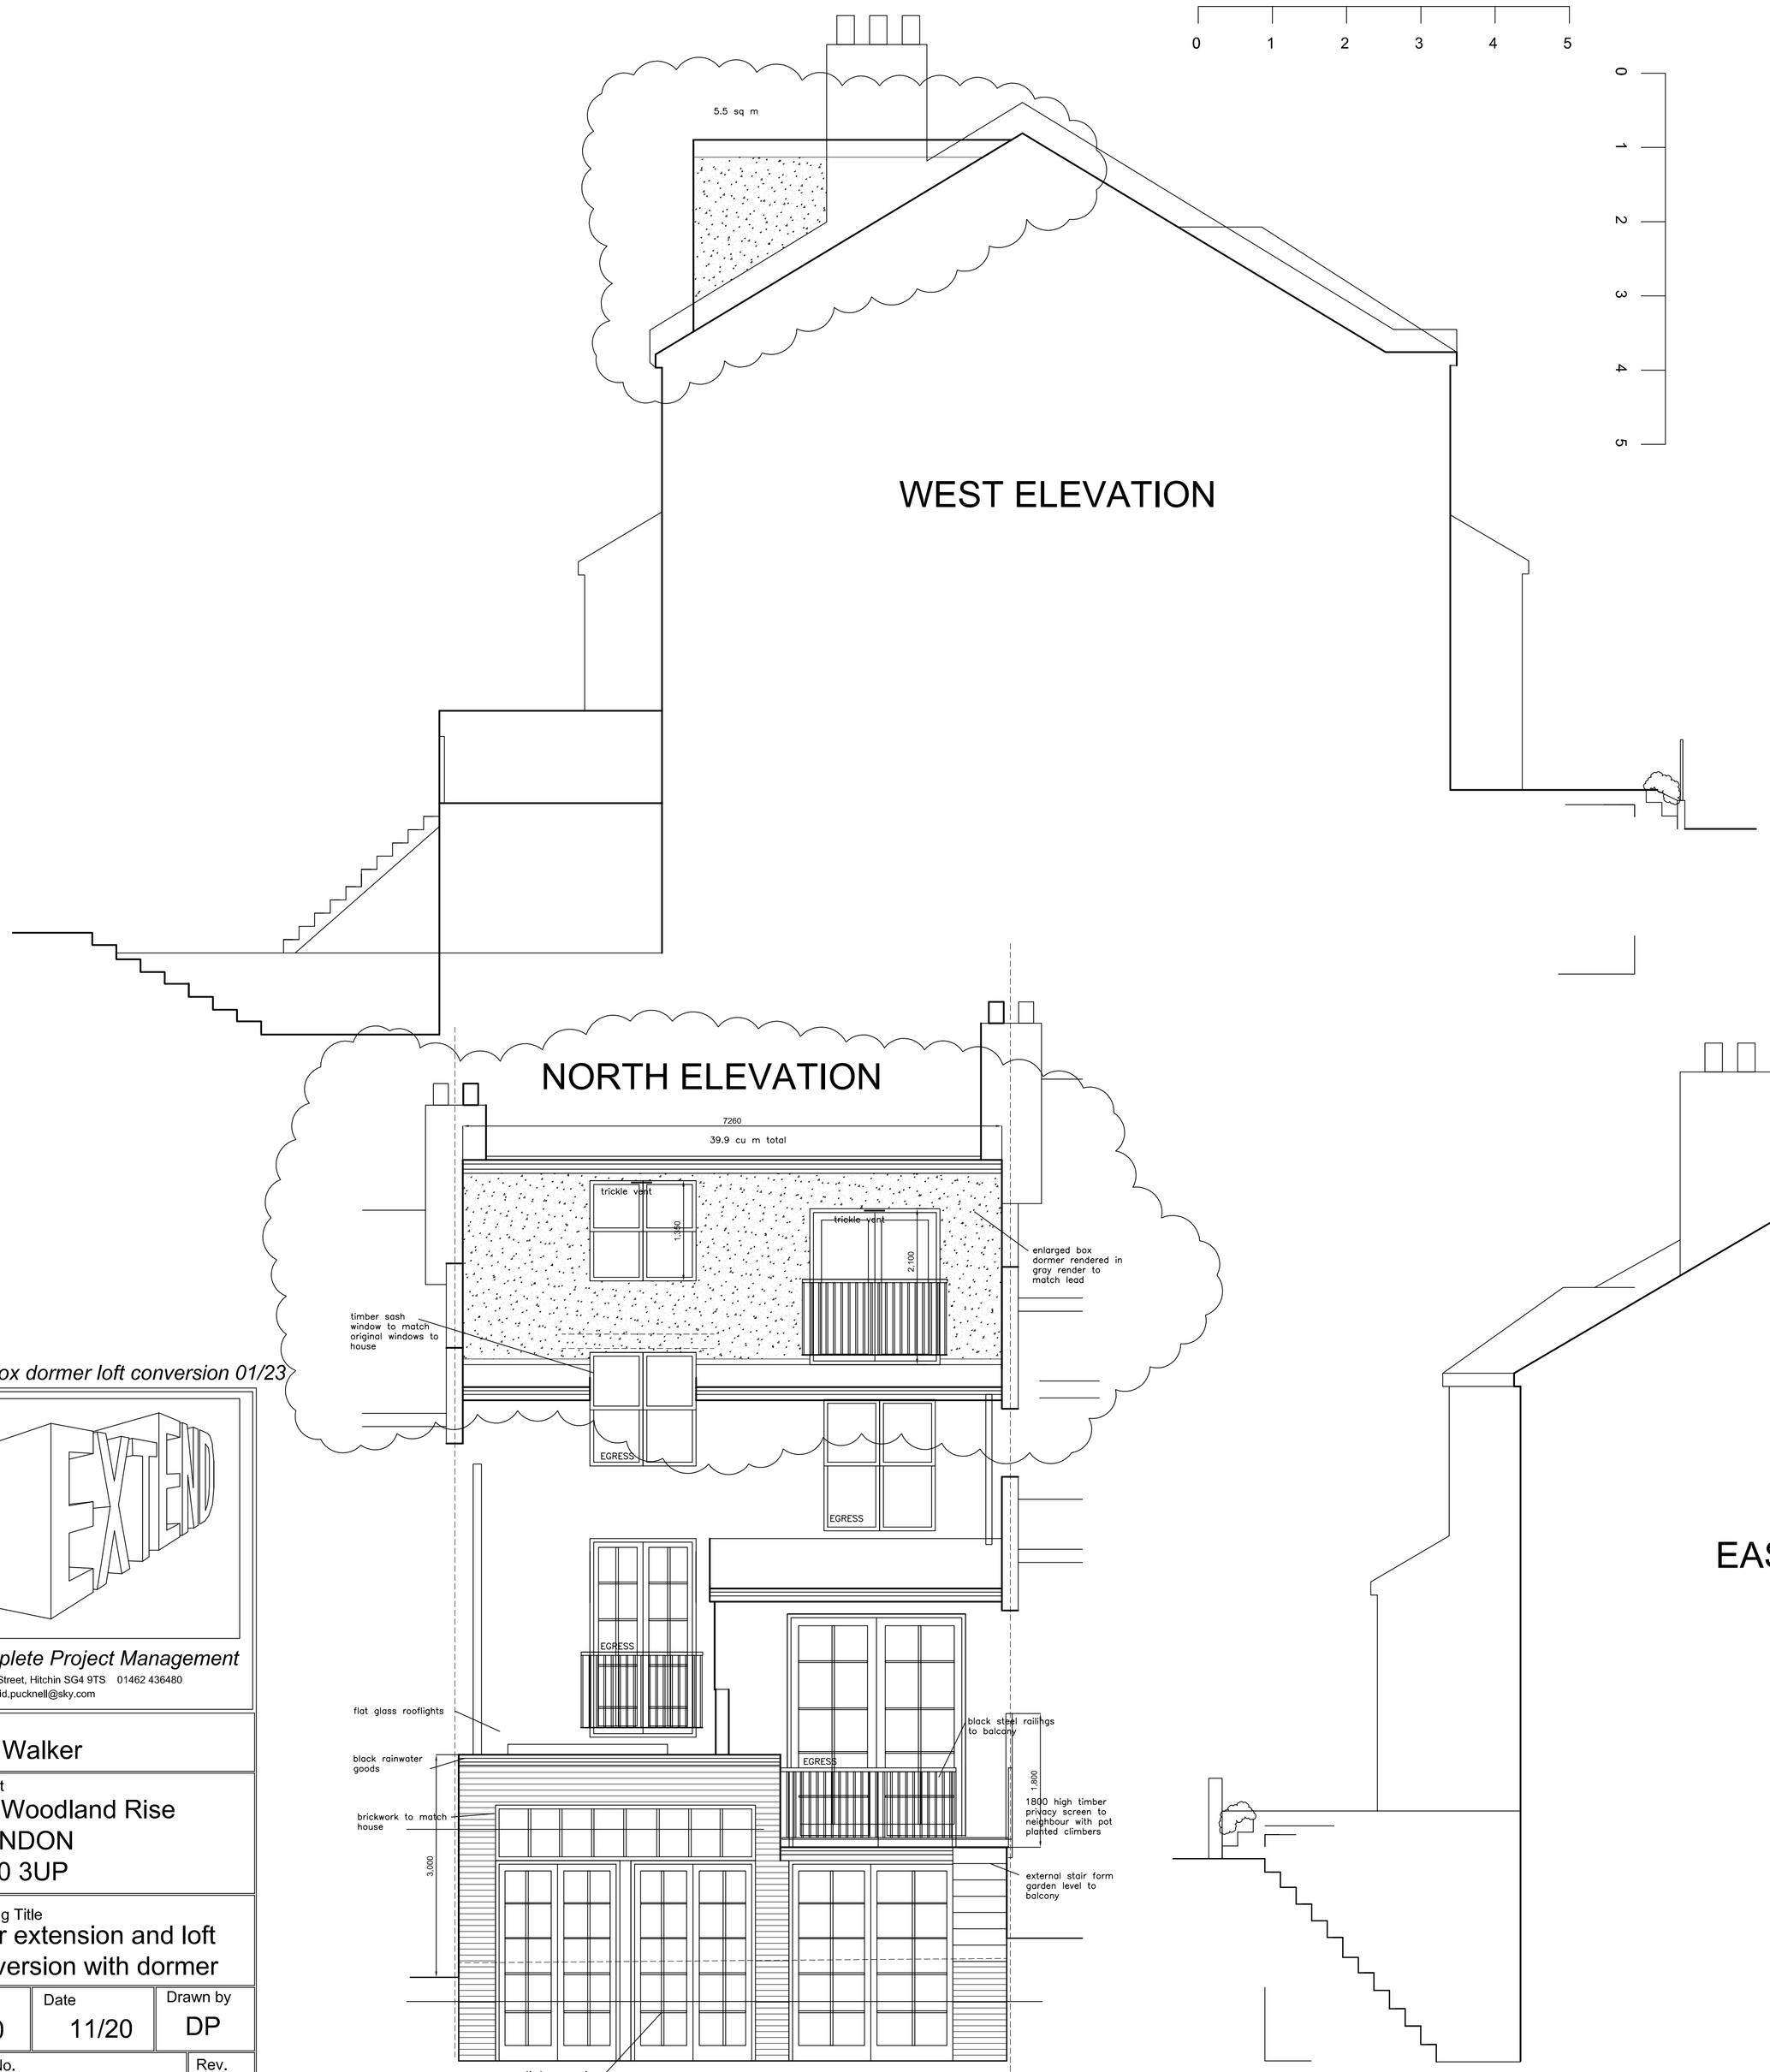



A Box dormer loft conversion 01/23

Complete Project Management
88 Queen Street, Hitchin SG4 9TS 01462 436480
E-mail: david.pucknell@sky.com

Client
Ms Walker

Project
29 Woodland Rise
LONDON
N10 3UP

Drawing Title
Rear extension and loft conversion with dormer

Scale	Date	Drawn by
1:50	11/20	DP

Dwg. No.	Rev.
DP 1070/02	*A*