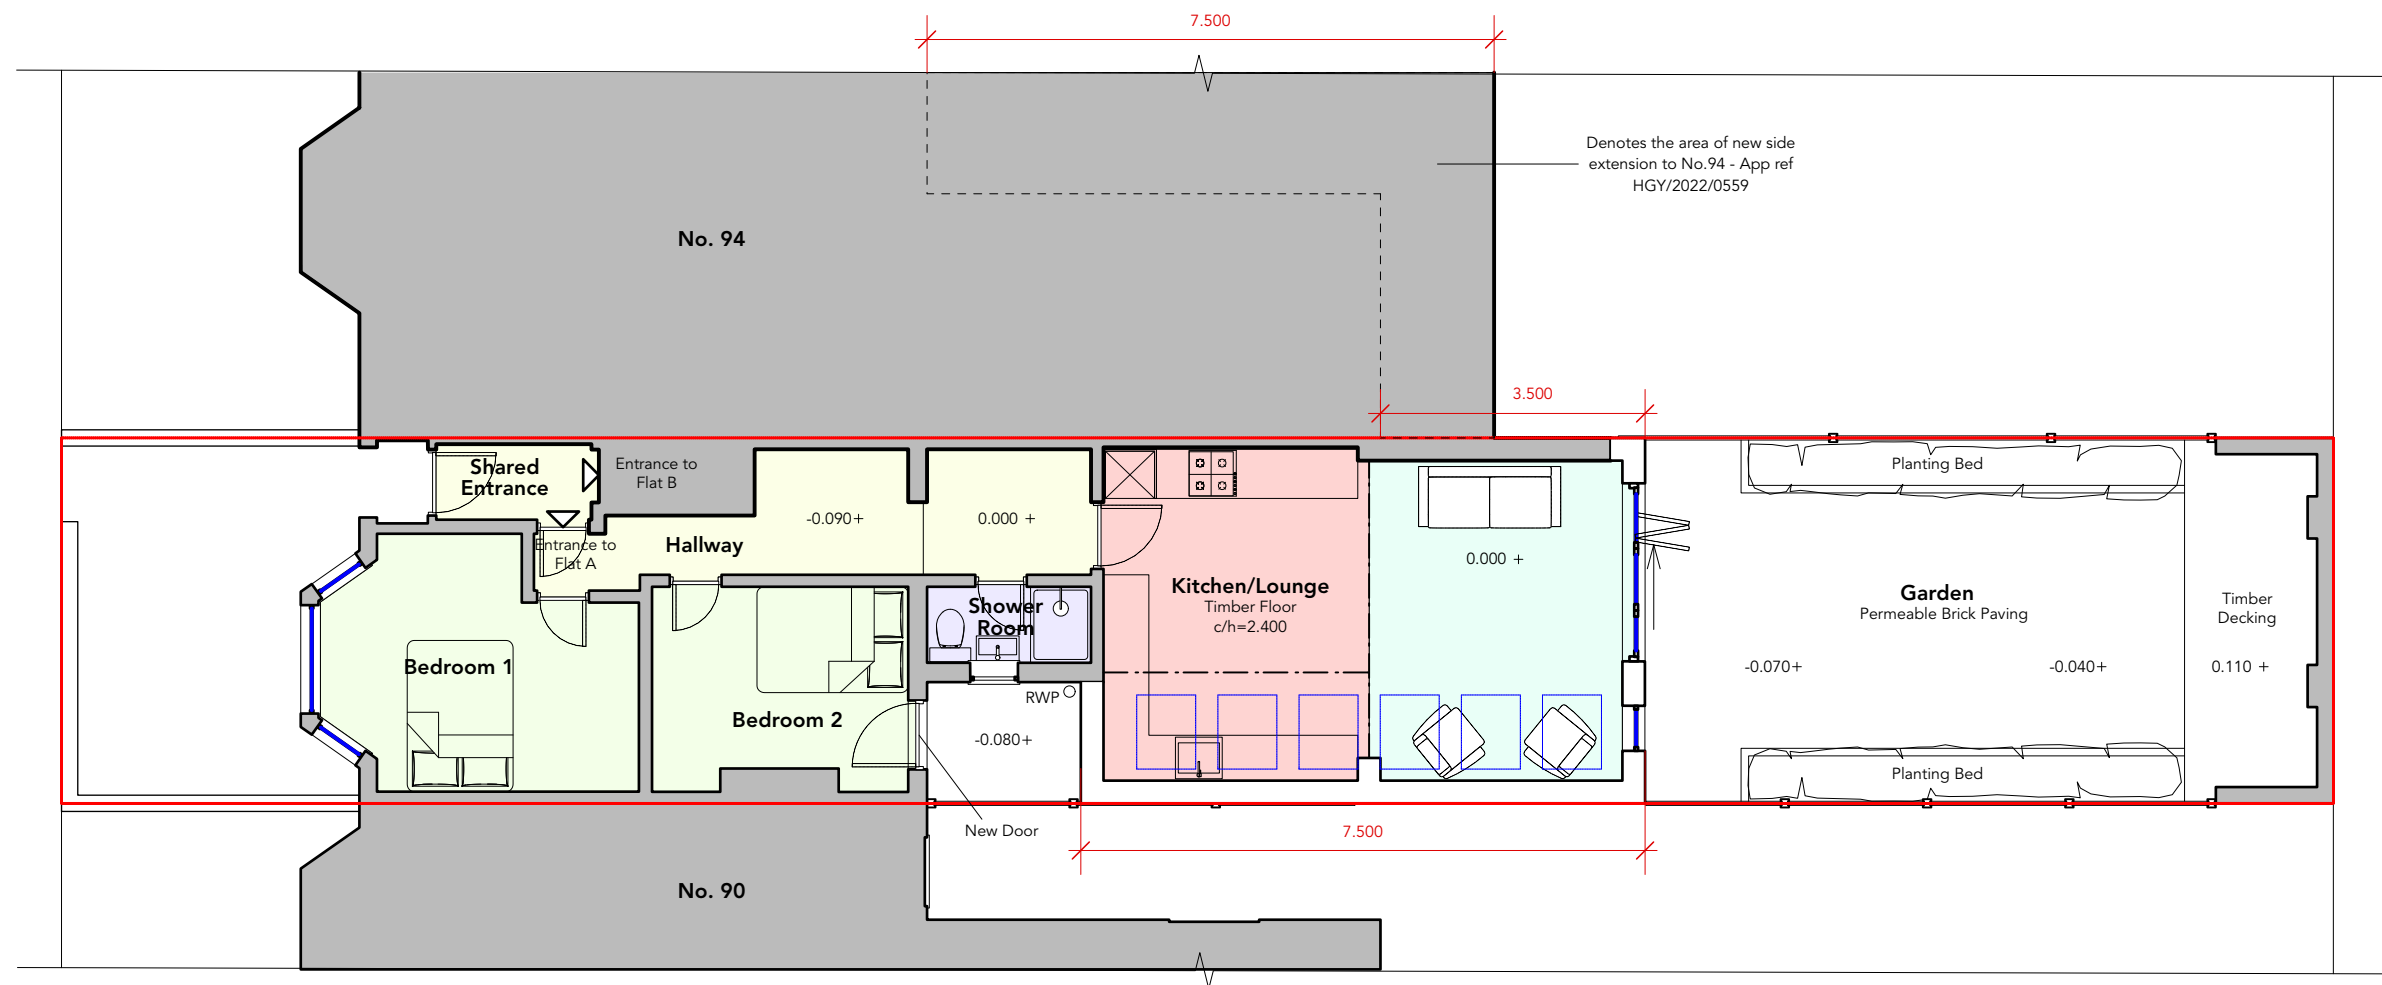


2 27/12/2022 Updated drawing package
Revisions

Flat A, 92 Chesterfield Gardens, N4 1LR

GROUND FLOOR PLAN

PROPOSED

Scale
1:100@A3

Drawn
CP

Date
Jan 2022

Check

006 /011