


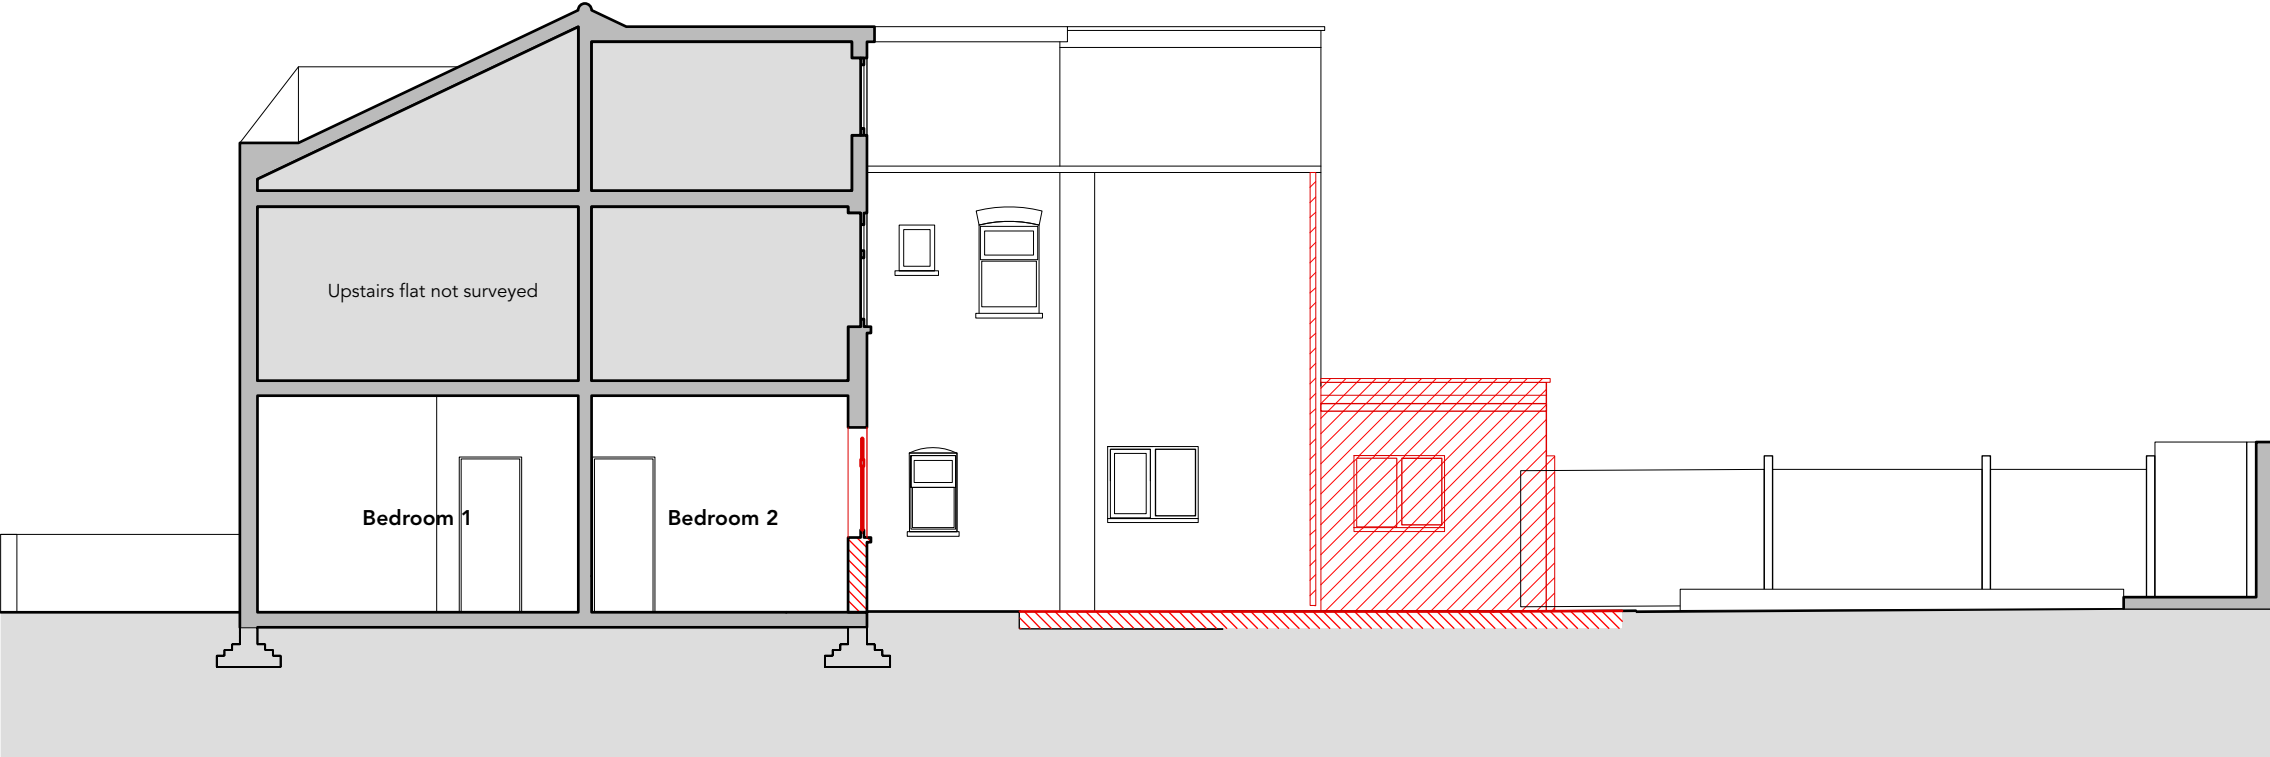

2 27/12/2022 Updated drawing package		
Revisions		
Flat A, 92 Chesterfield Gardens, N4 1LR		
SECTION A		EXISTING
Scale 1:100@A3	Drawn CP	006 /030
Date Jan 2022	Check	