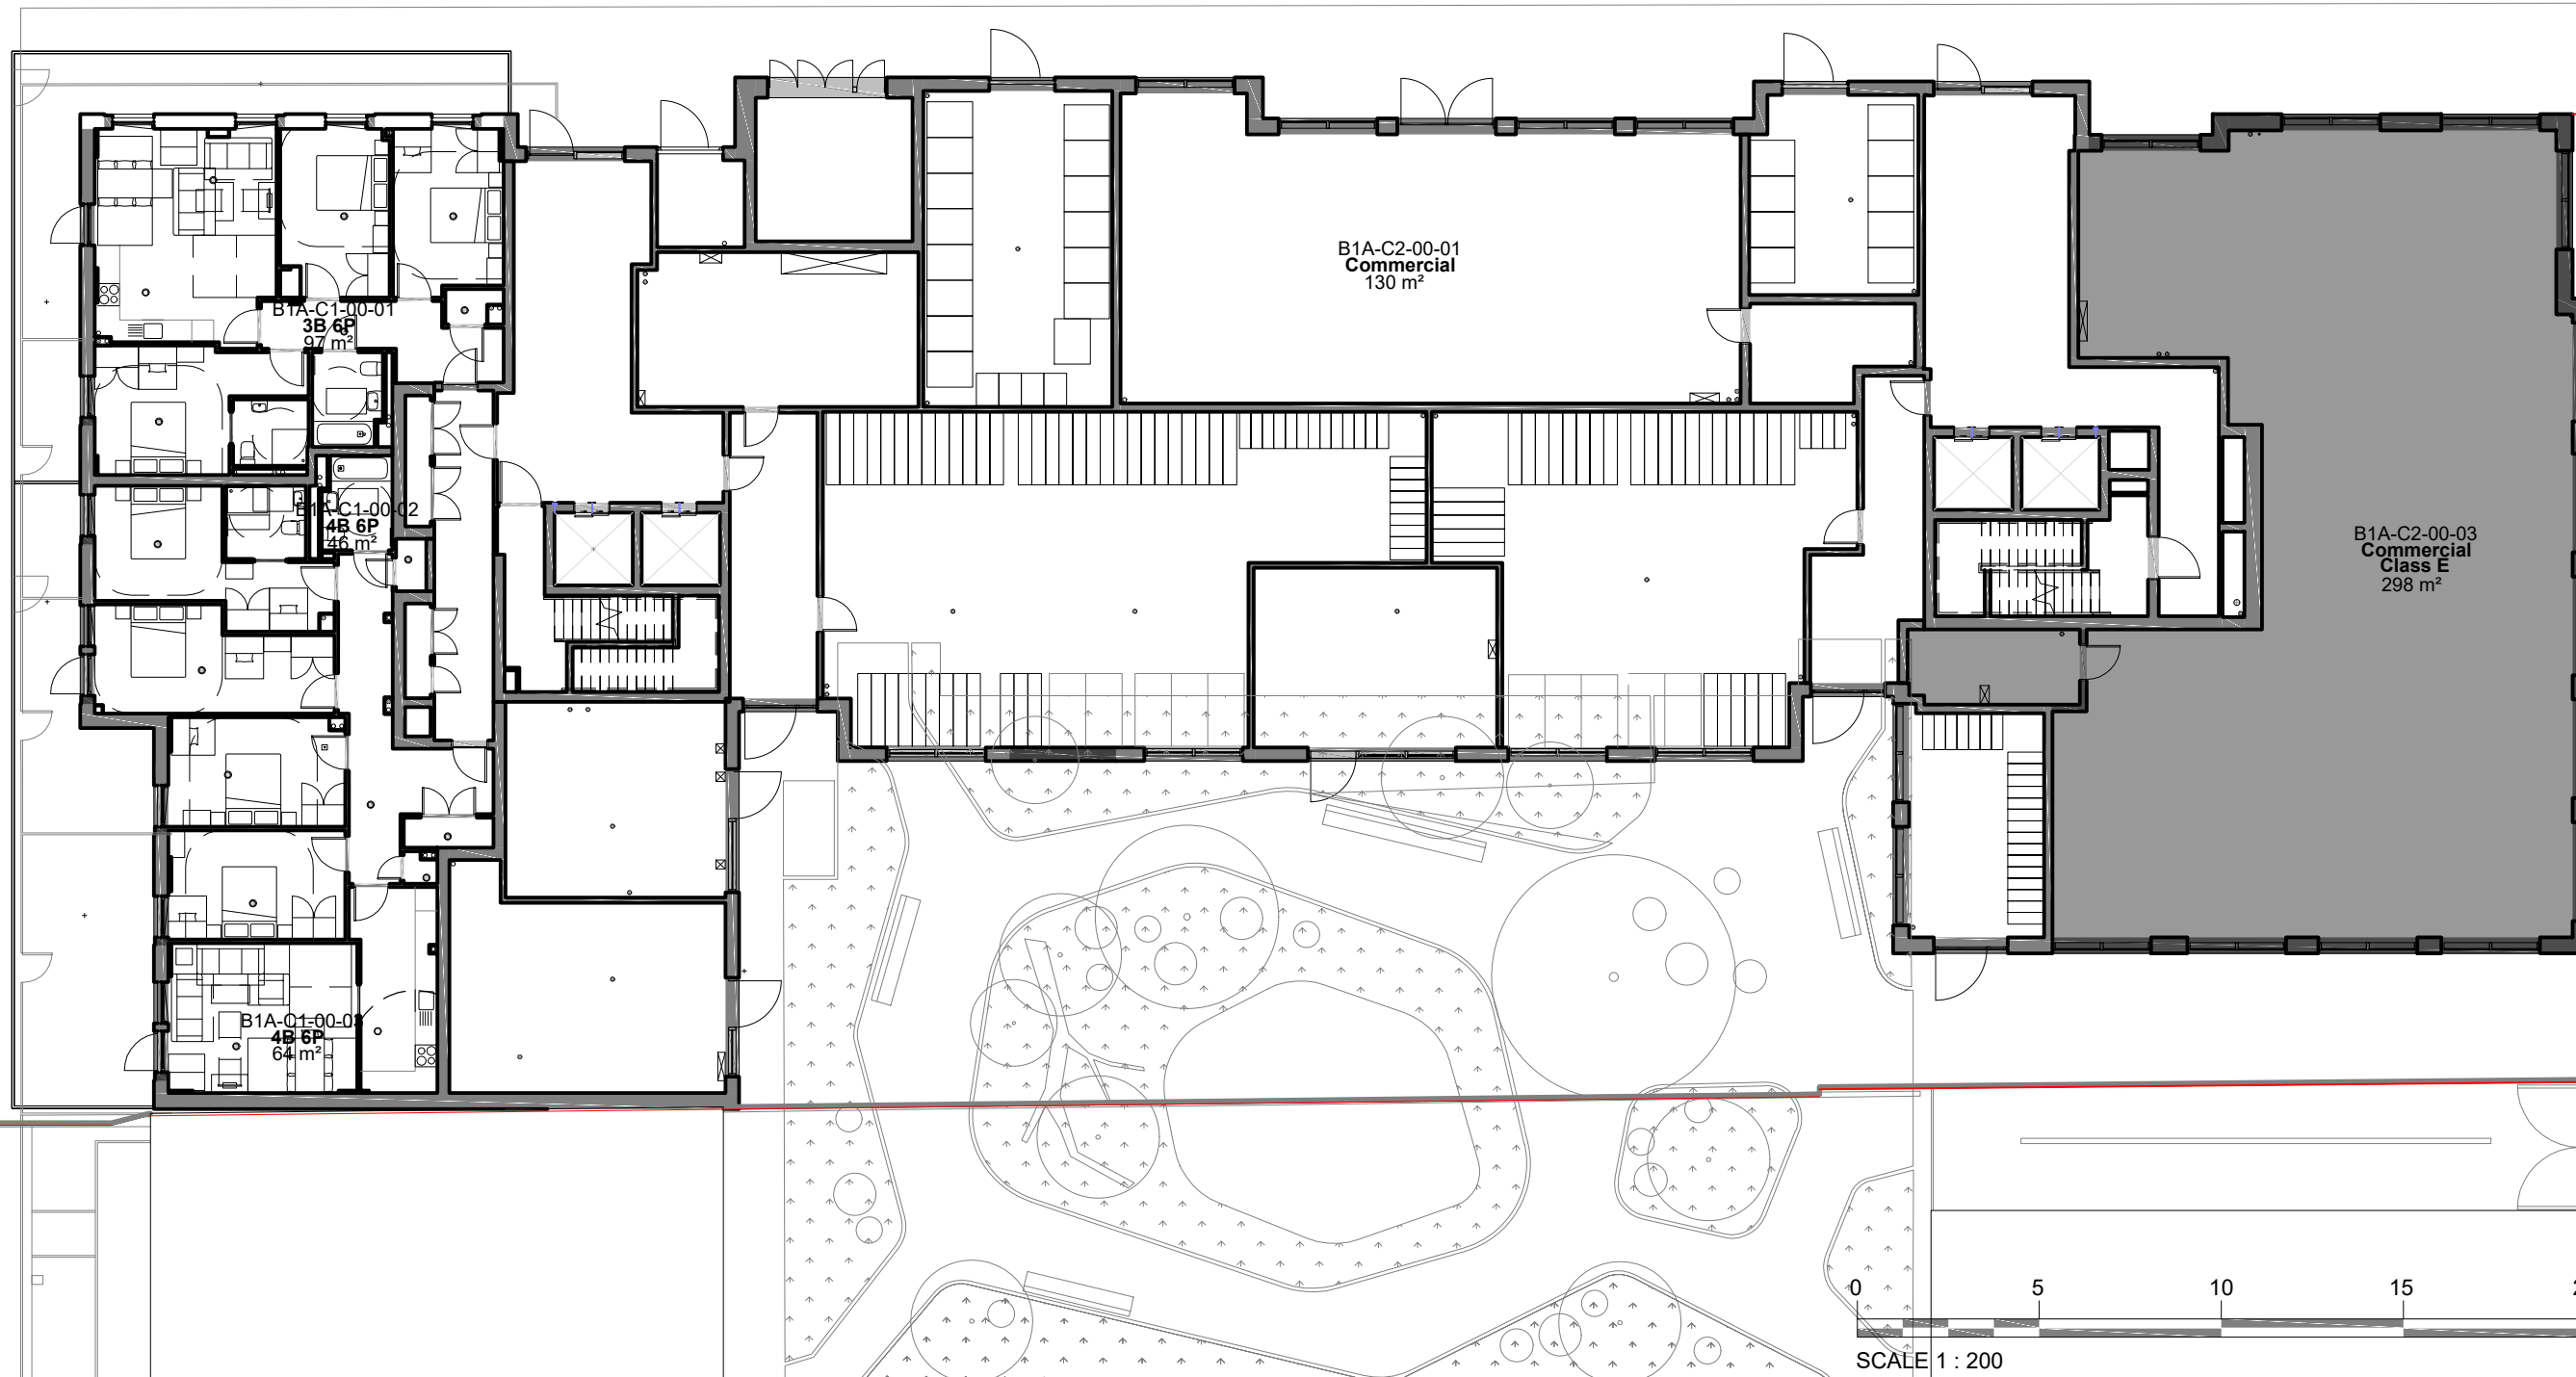
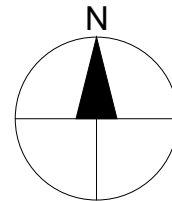
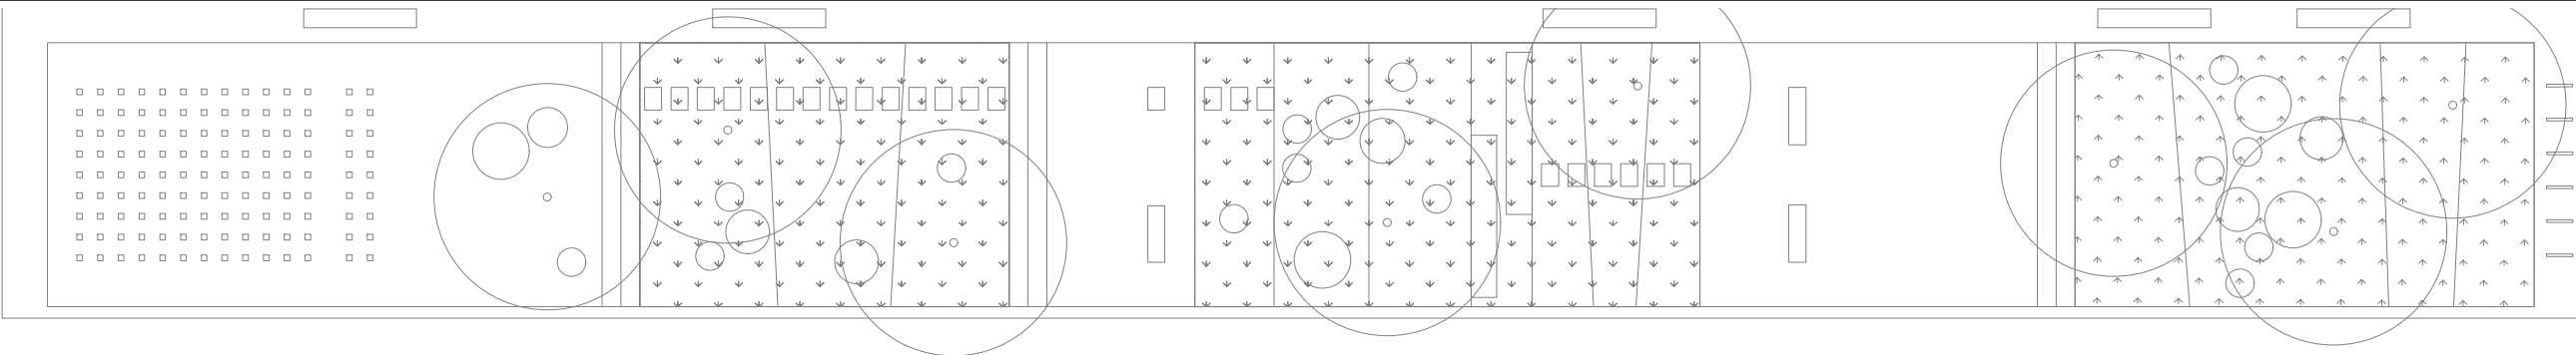
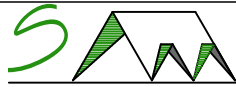


Notes.
Contractors must verify all dimensions at the site before commencing any work.
No construction work before Building Control approval and structural engineer confirmation.
Any discrepancies to be reported to Gridline.
All drawings are to be read in conjunction with all relevant drawings and specifications.

Project No.S					
REV	DATE	DESCRIPTION	BY	CH	

PROJECT TITLE	
Unit 1, Ashley Gardens, Ashley Road, London, N17 9LJ	
DATE	Project No.
DEC 2022	6532

DRAWING TITLE		
Existing - Ground Floor		
CLIENT		
Berkeley Square Developments		
DRAWING No.	SCALE @ A3	Drawn by:
EX-P001	1:200	x


PLANNING SERVICES
Unit 9b, The High Cross
Centre, Fountayne Rd,
N15 4BE
TEL: 020 8802 3480
www.samplanning.co.uk