


USE FIGURED DIMENSIONS ONLY.  
ALL DIMENSIONS MUJST BE CHECKED ON SITE & ANY INCONSISTENCIES MUST BE REPORTED BACK TO THE ARCHITECT.  
THIS DRAWING AND ANY DESIGNS INDICATED THEREON ARE THE COPYRIGHT OF THE ARCHITECT. ALL RIGHTS ARE RESERVED. NO PART OF THIS WORK MAY BE REPRODUCED WITHOUT PRIOR PERMISSION IN WRITING FROM THE ARCHITECT.

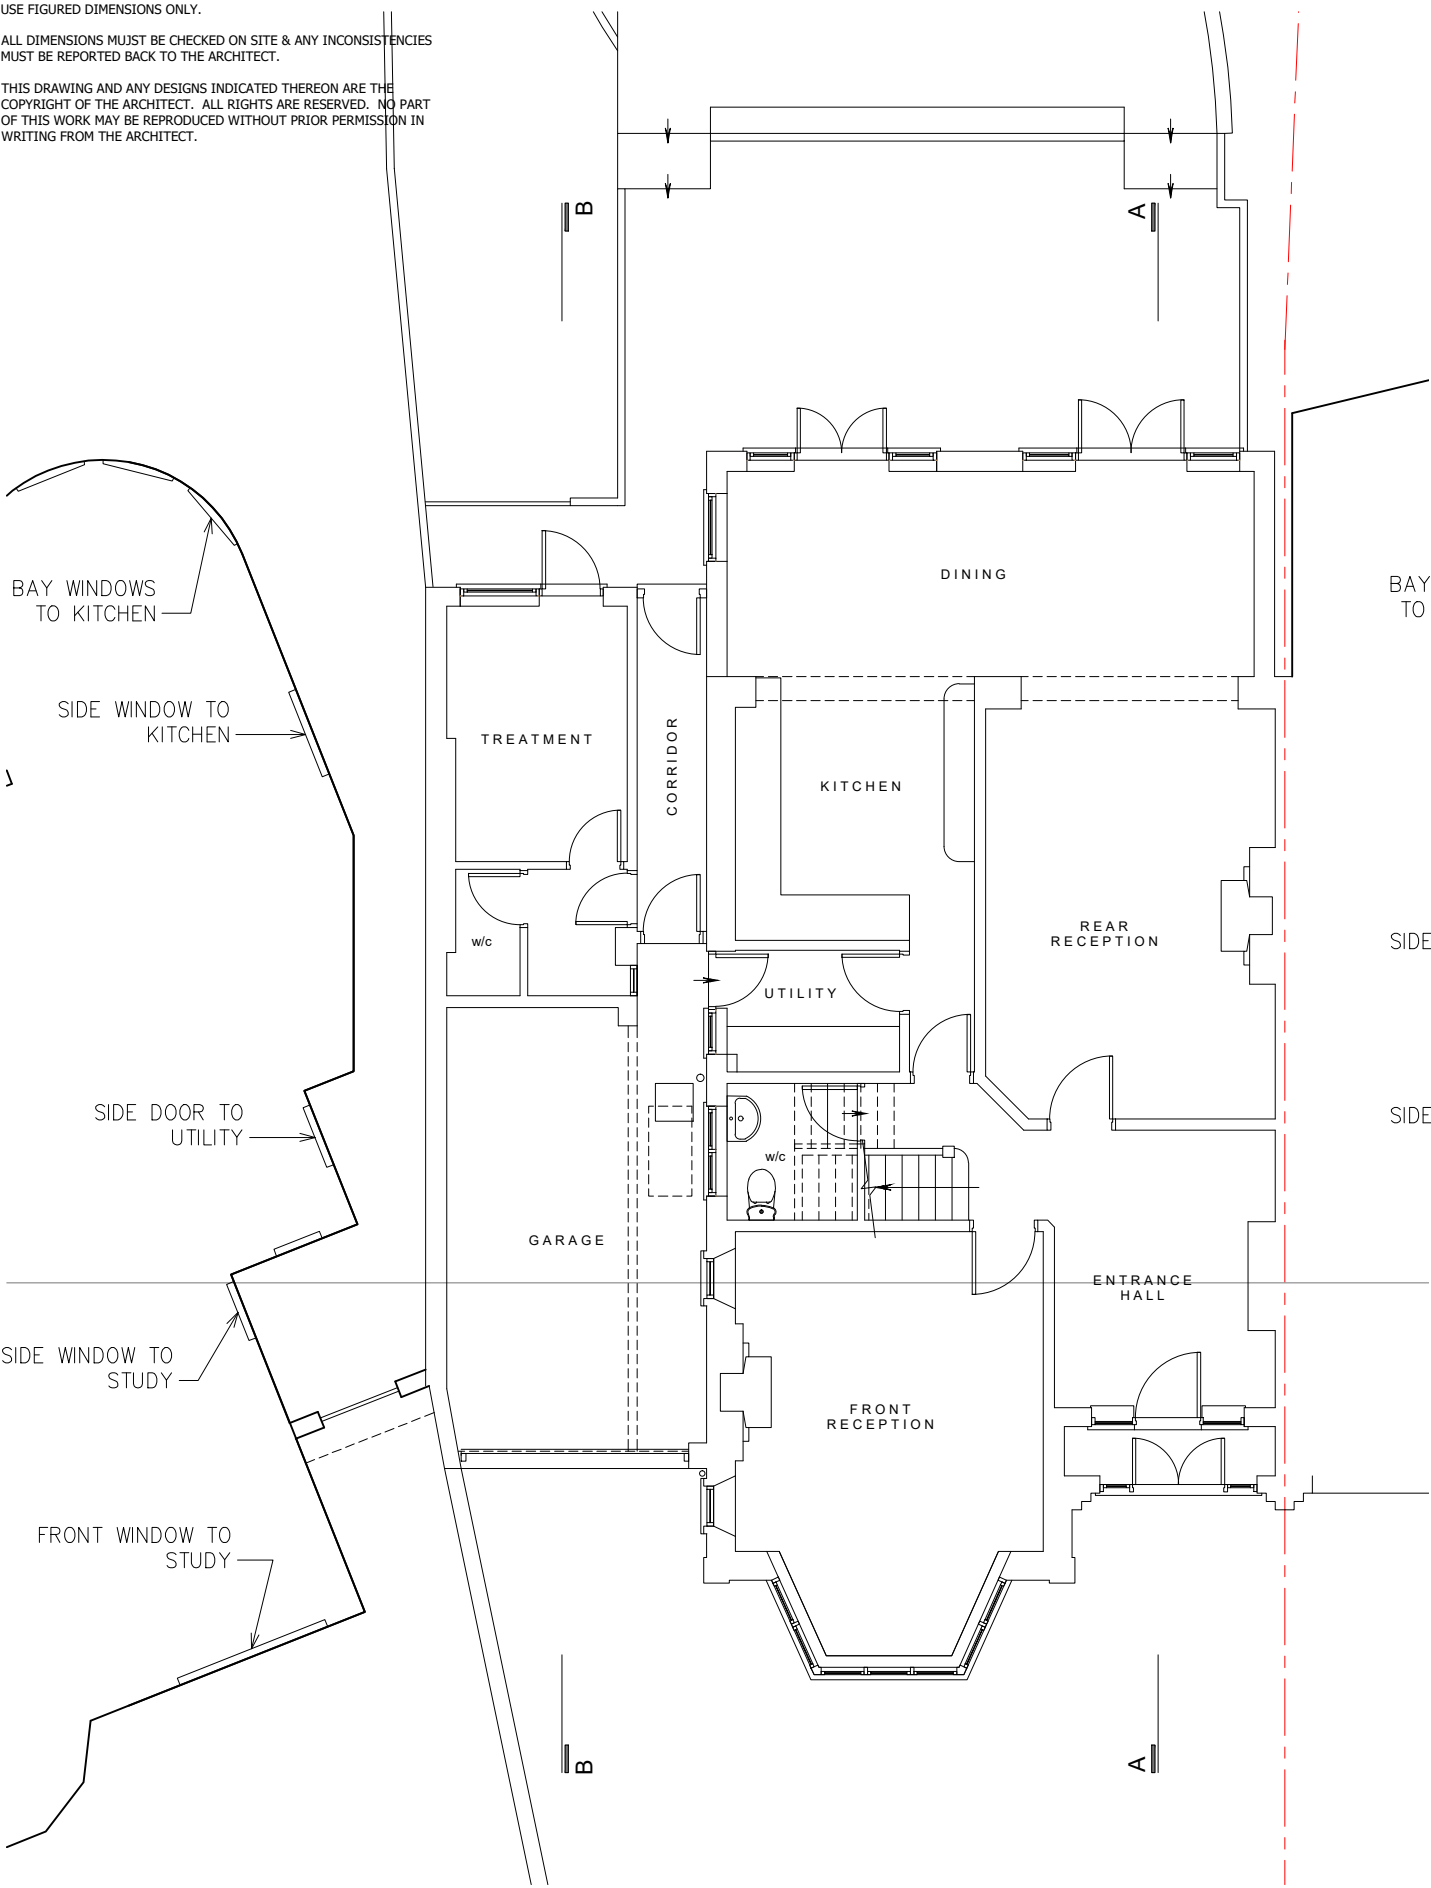


1 EXISTING GROUND FLOOR PLAN  
1 : 100

BAY WINDOWS TO BEDROOM

SIDE FACING WINDOW TO WALK IN WARDROBE

SIDE FACING WINDOW TO HALLWAY

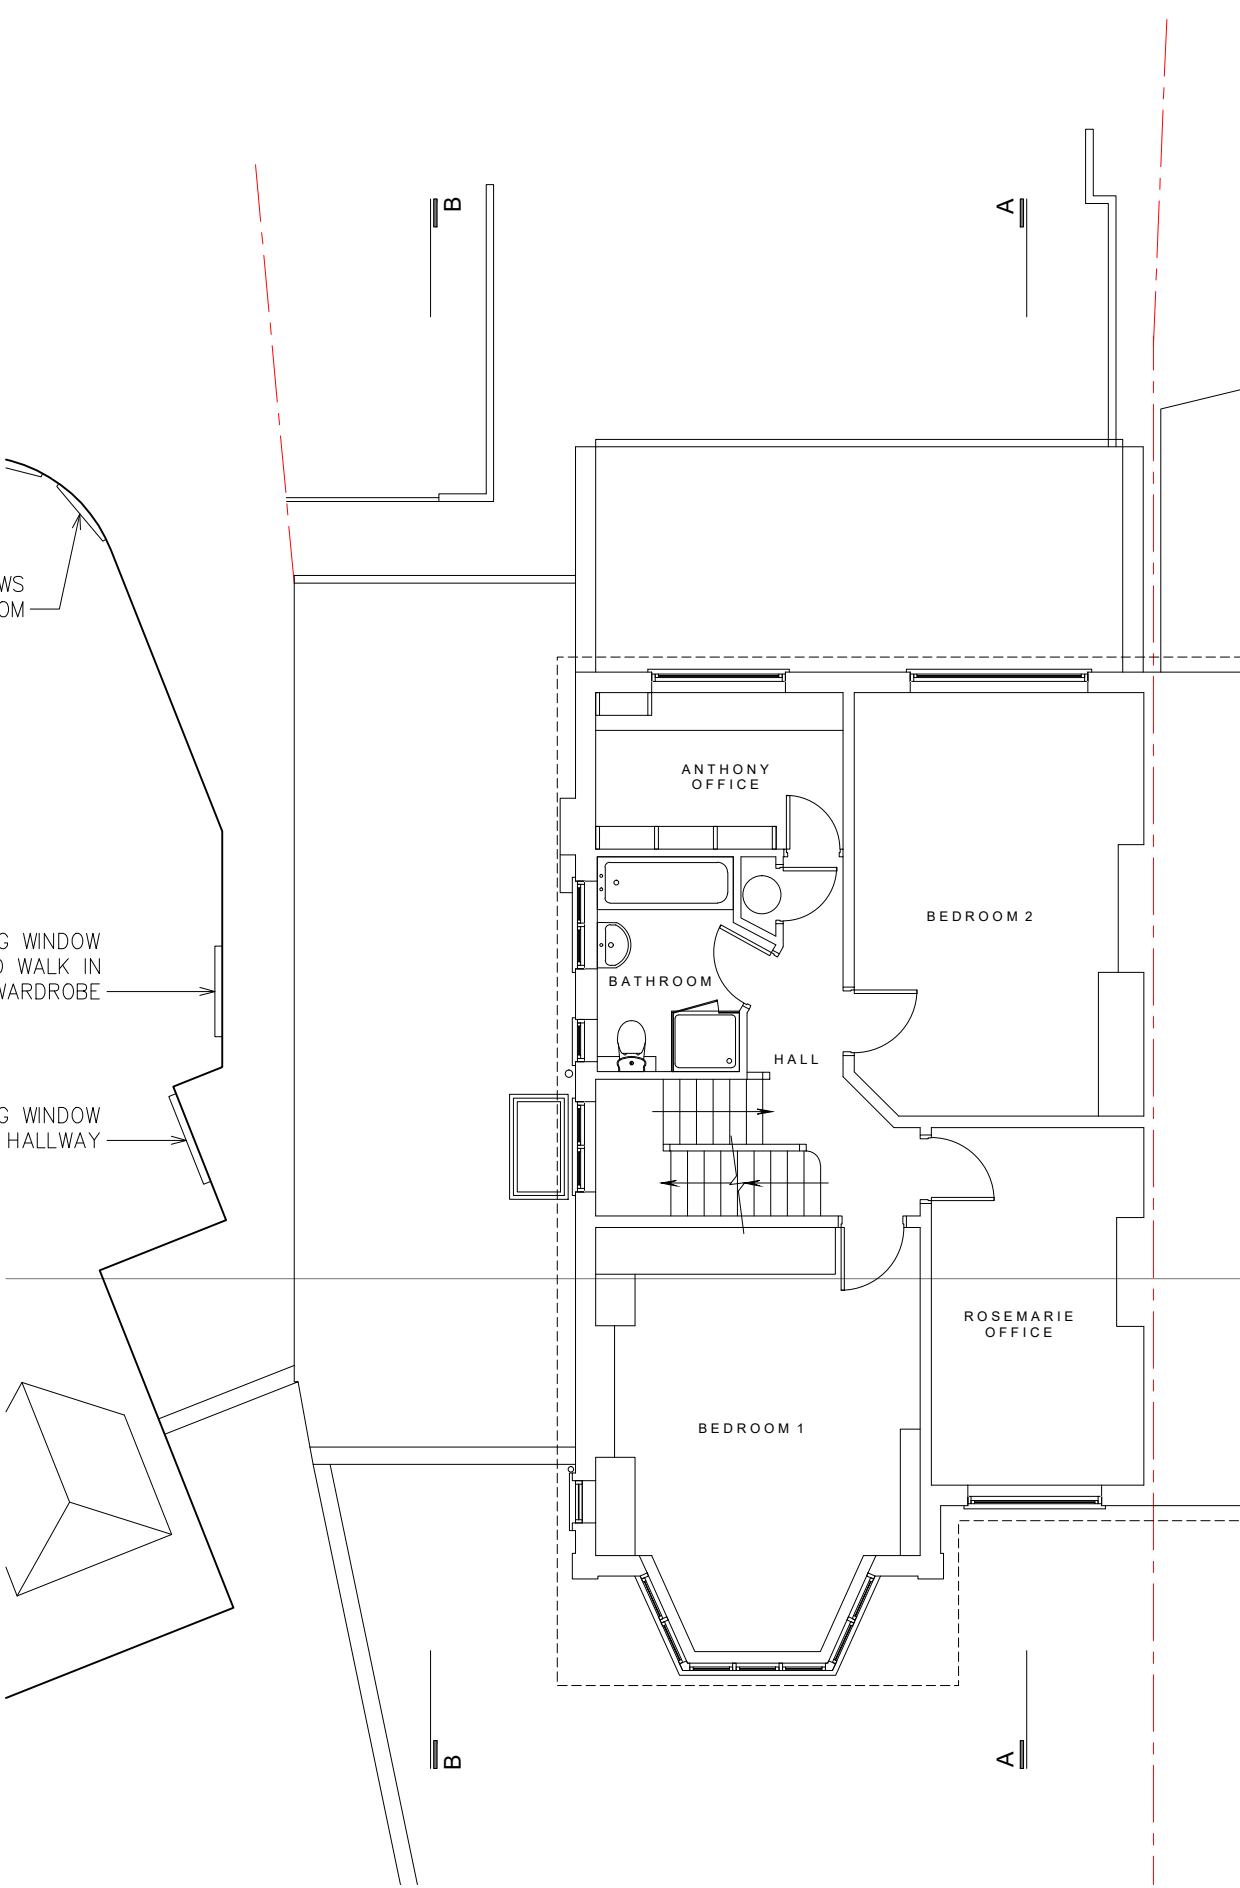

2 EXISTING FIRST FLOOR PLAN  
1 : 100