


USE FIGURED DIMENSIONS ONLY.
ALL DIMENSIONS MUST BE CHECKED ON SITE & ANY INCONSISTENCIES
MUST BE REPORTED BACK TO THE ARCHITECT.
THIS DRAWING AND ANY DESIGNS INDICATED THEREON ARE THE
COPYRIGHT OF THE ARCHITECT. ALL RIGHTS ARE RESERVED. NO PART
OF THIS WORK MAY BE REPRODUCED WITHOUT PRIOR PERMISSION IN
WRITING FROM THE ARCHITECT.

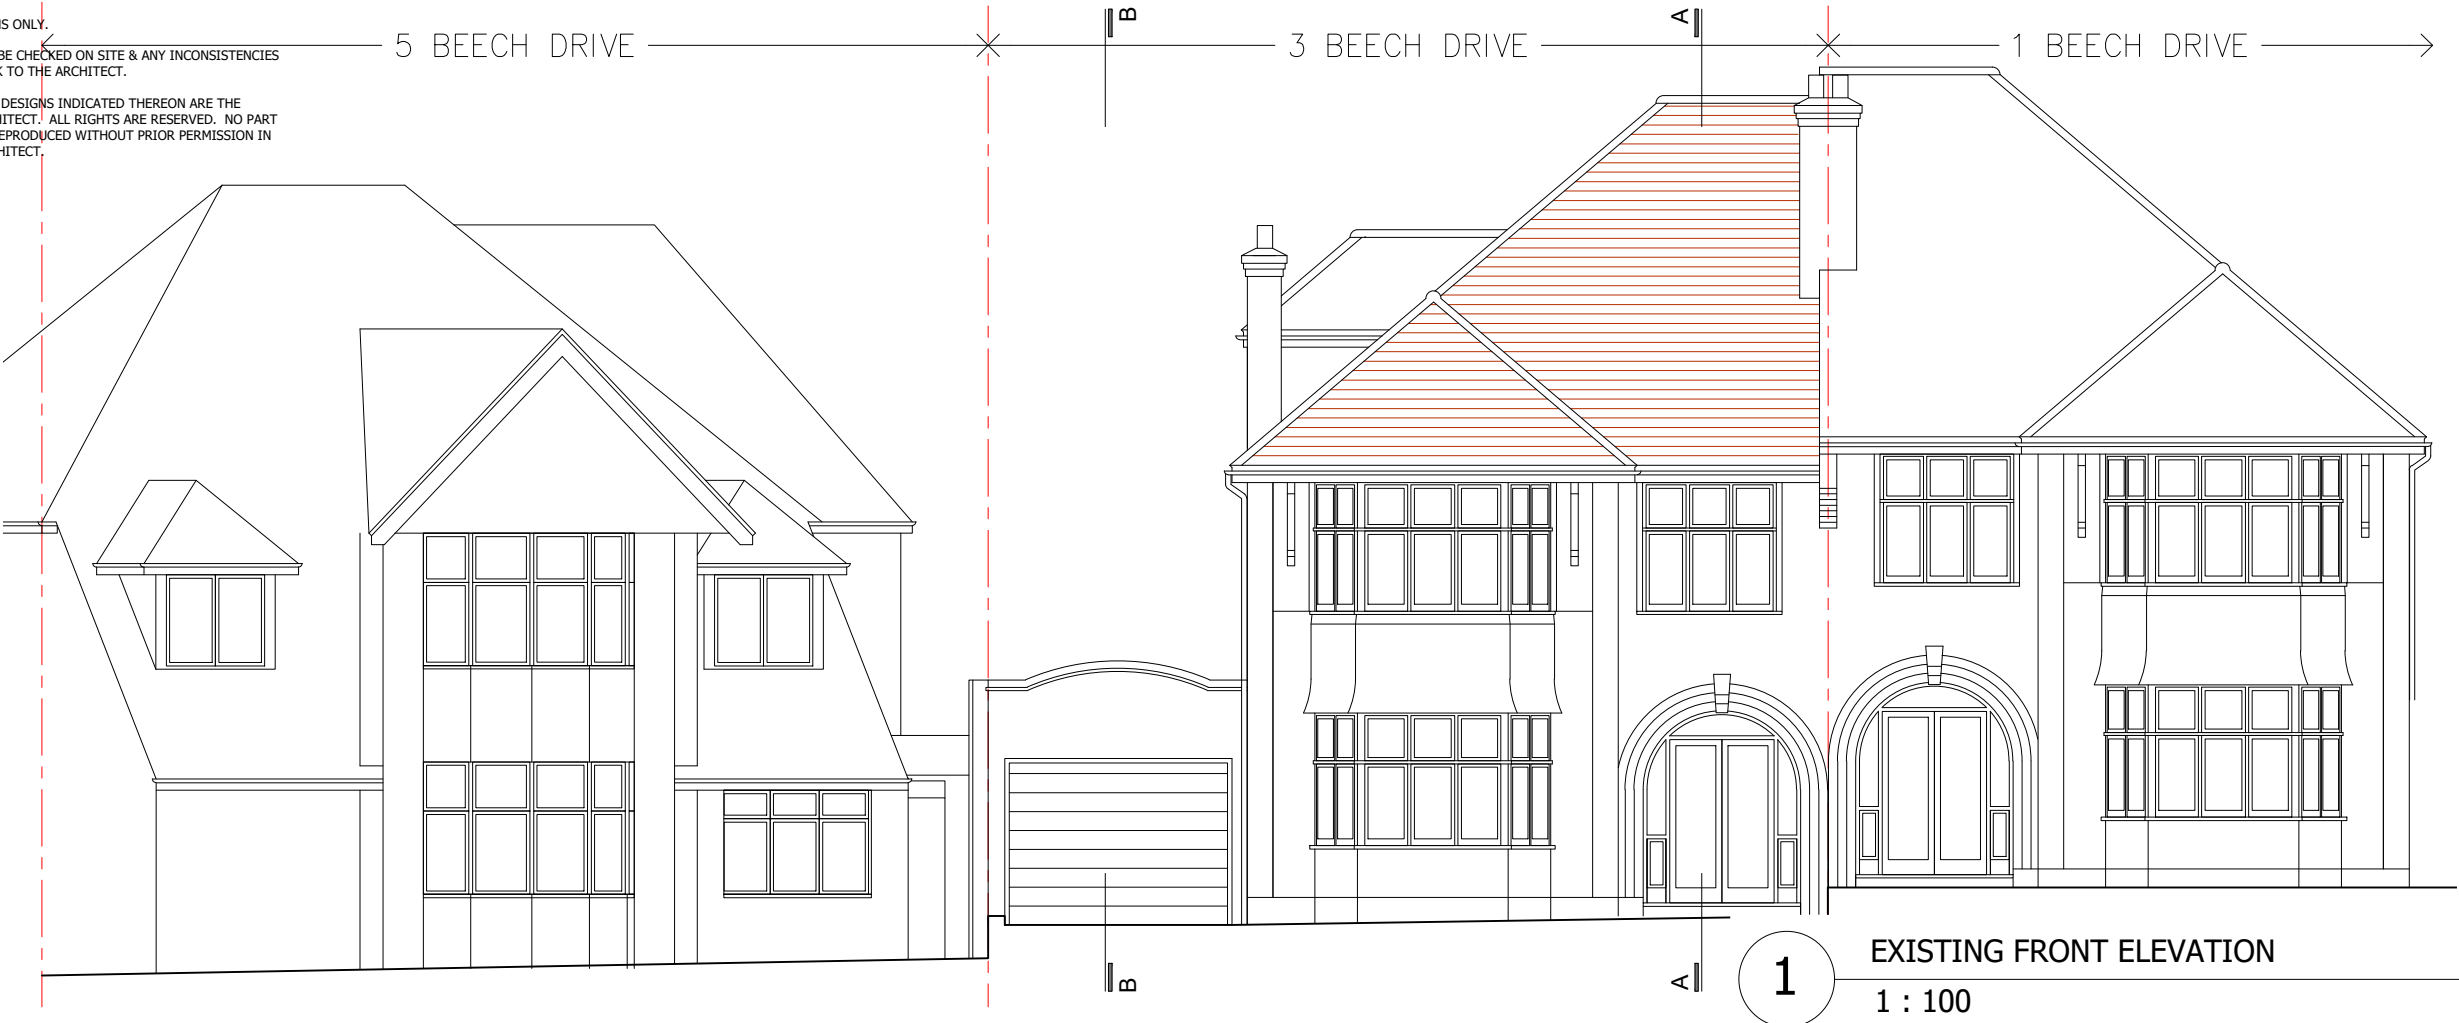

Bchitecture
11A Beresford Road London N2 8AT
t07932 796 407 e Bchitecture@gmail.com

LOCATION

**3 Beech Drive
London N2 9NX**

DRAWING TITLE

**EXISTING FRONT & REAR
CONTEXT ELEVATIONS**

DATE

Mar 2022

SCALE

**1:100
@A3**

JOB NO

2109

DWG NO/REV

103/-