


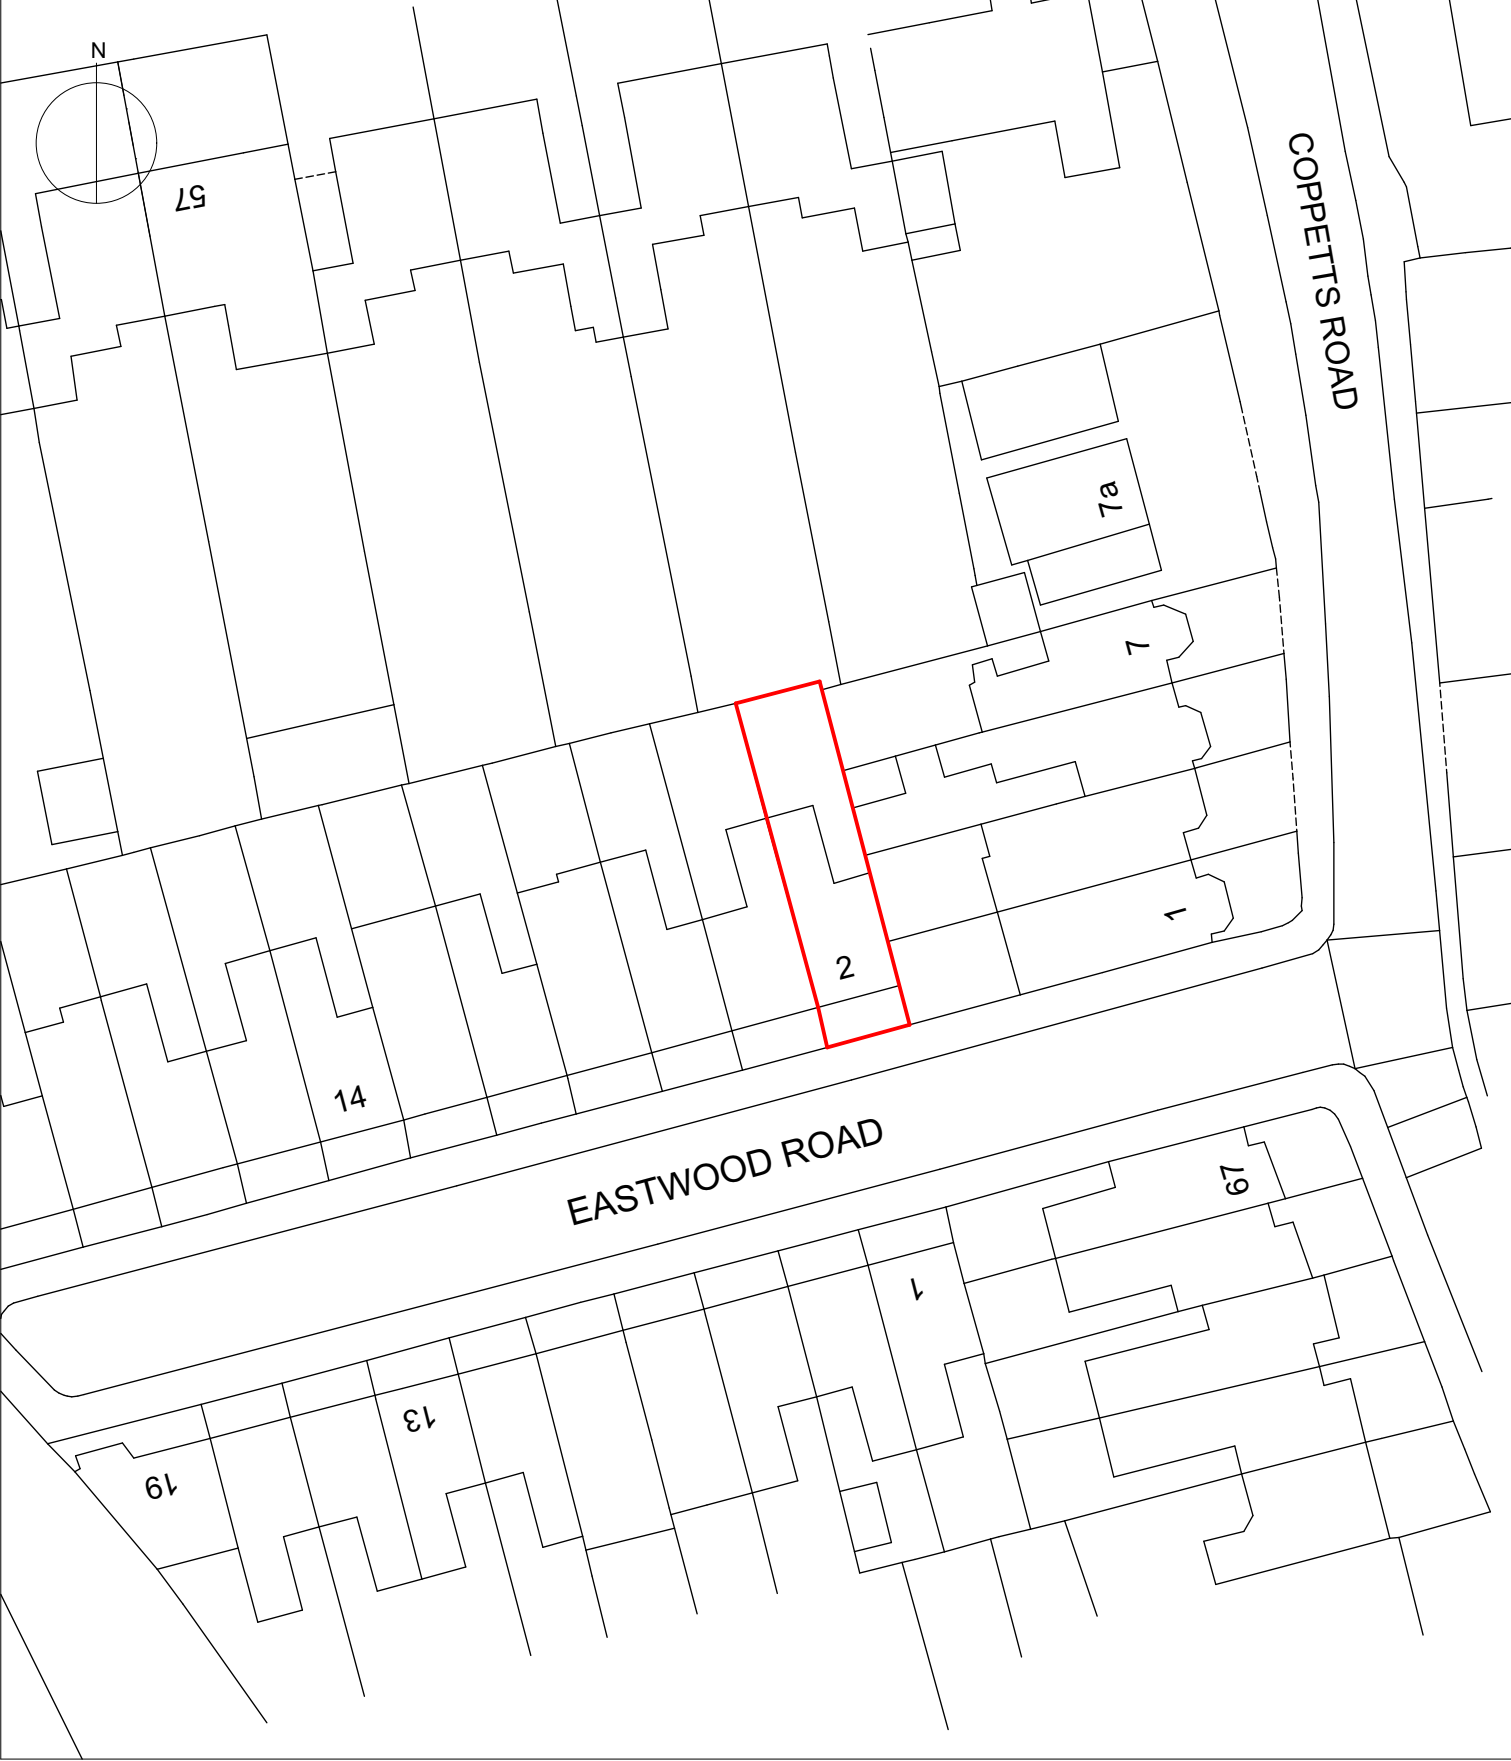

Architect Collective Works LLP 60 Grays Inn Road, Unit 2.01, London WC1X 8LU www.collectiveworks.net The drawings show design intent only. Designs are subject to approval by statutory authorities and any necessary alterations should be made if required to comply with statutory requirements. All design concepts and drawings are the property of Collective Works LLP. No reproductions, adaptations and/or copies may be made without written consent. © Collective Works LLP, all rights reserved 2021	Drawing Purpose		For Planning		Project 0212 Garden Room 2 Eastwood Road London N10 1NL		
	00		21/09/2021		For Planning		Client Hang Ho & Brett Cullen
					Title Block Plan		
	Number CW-0212-010		Scale @ A4 1:500		Revision		