


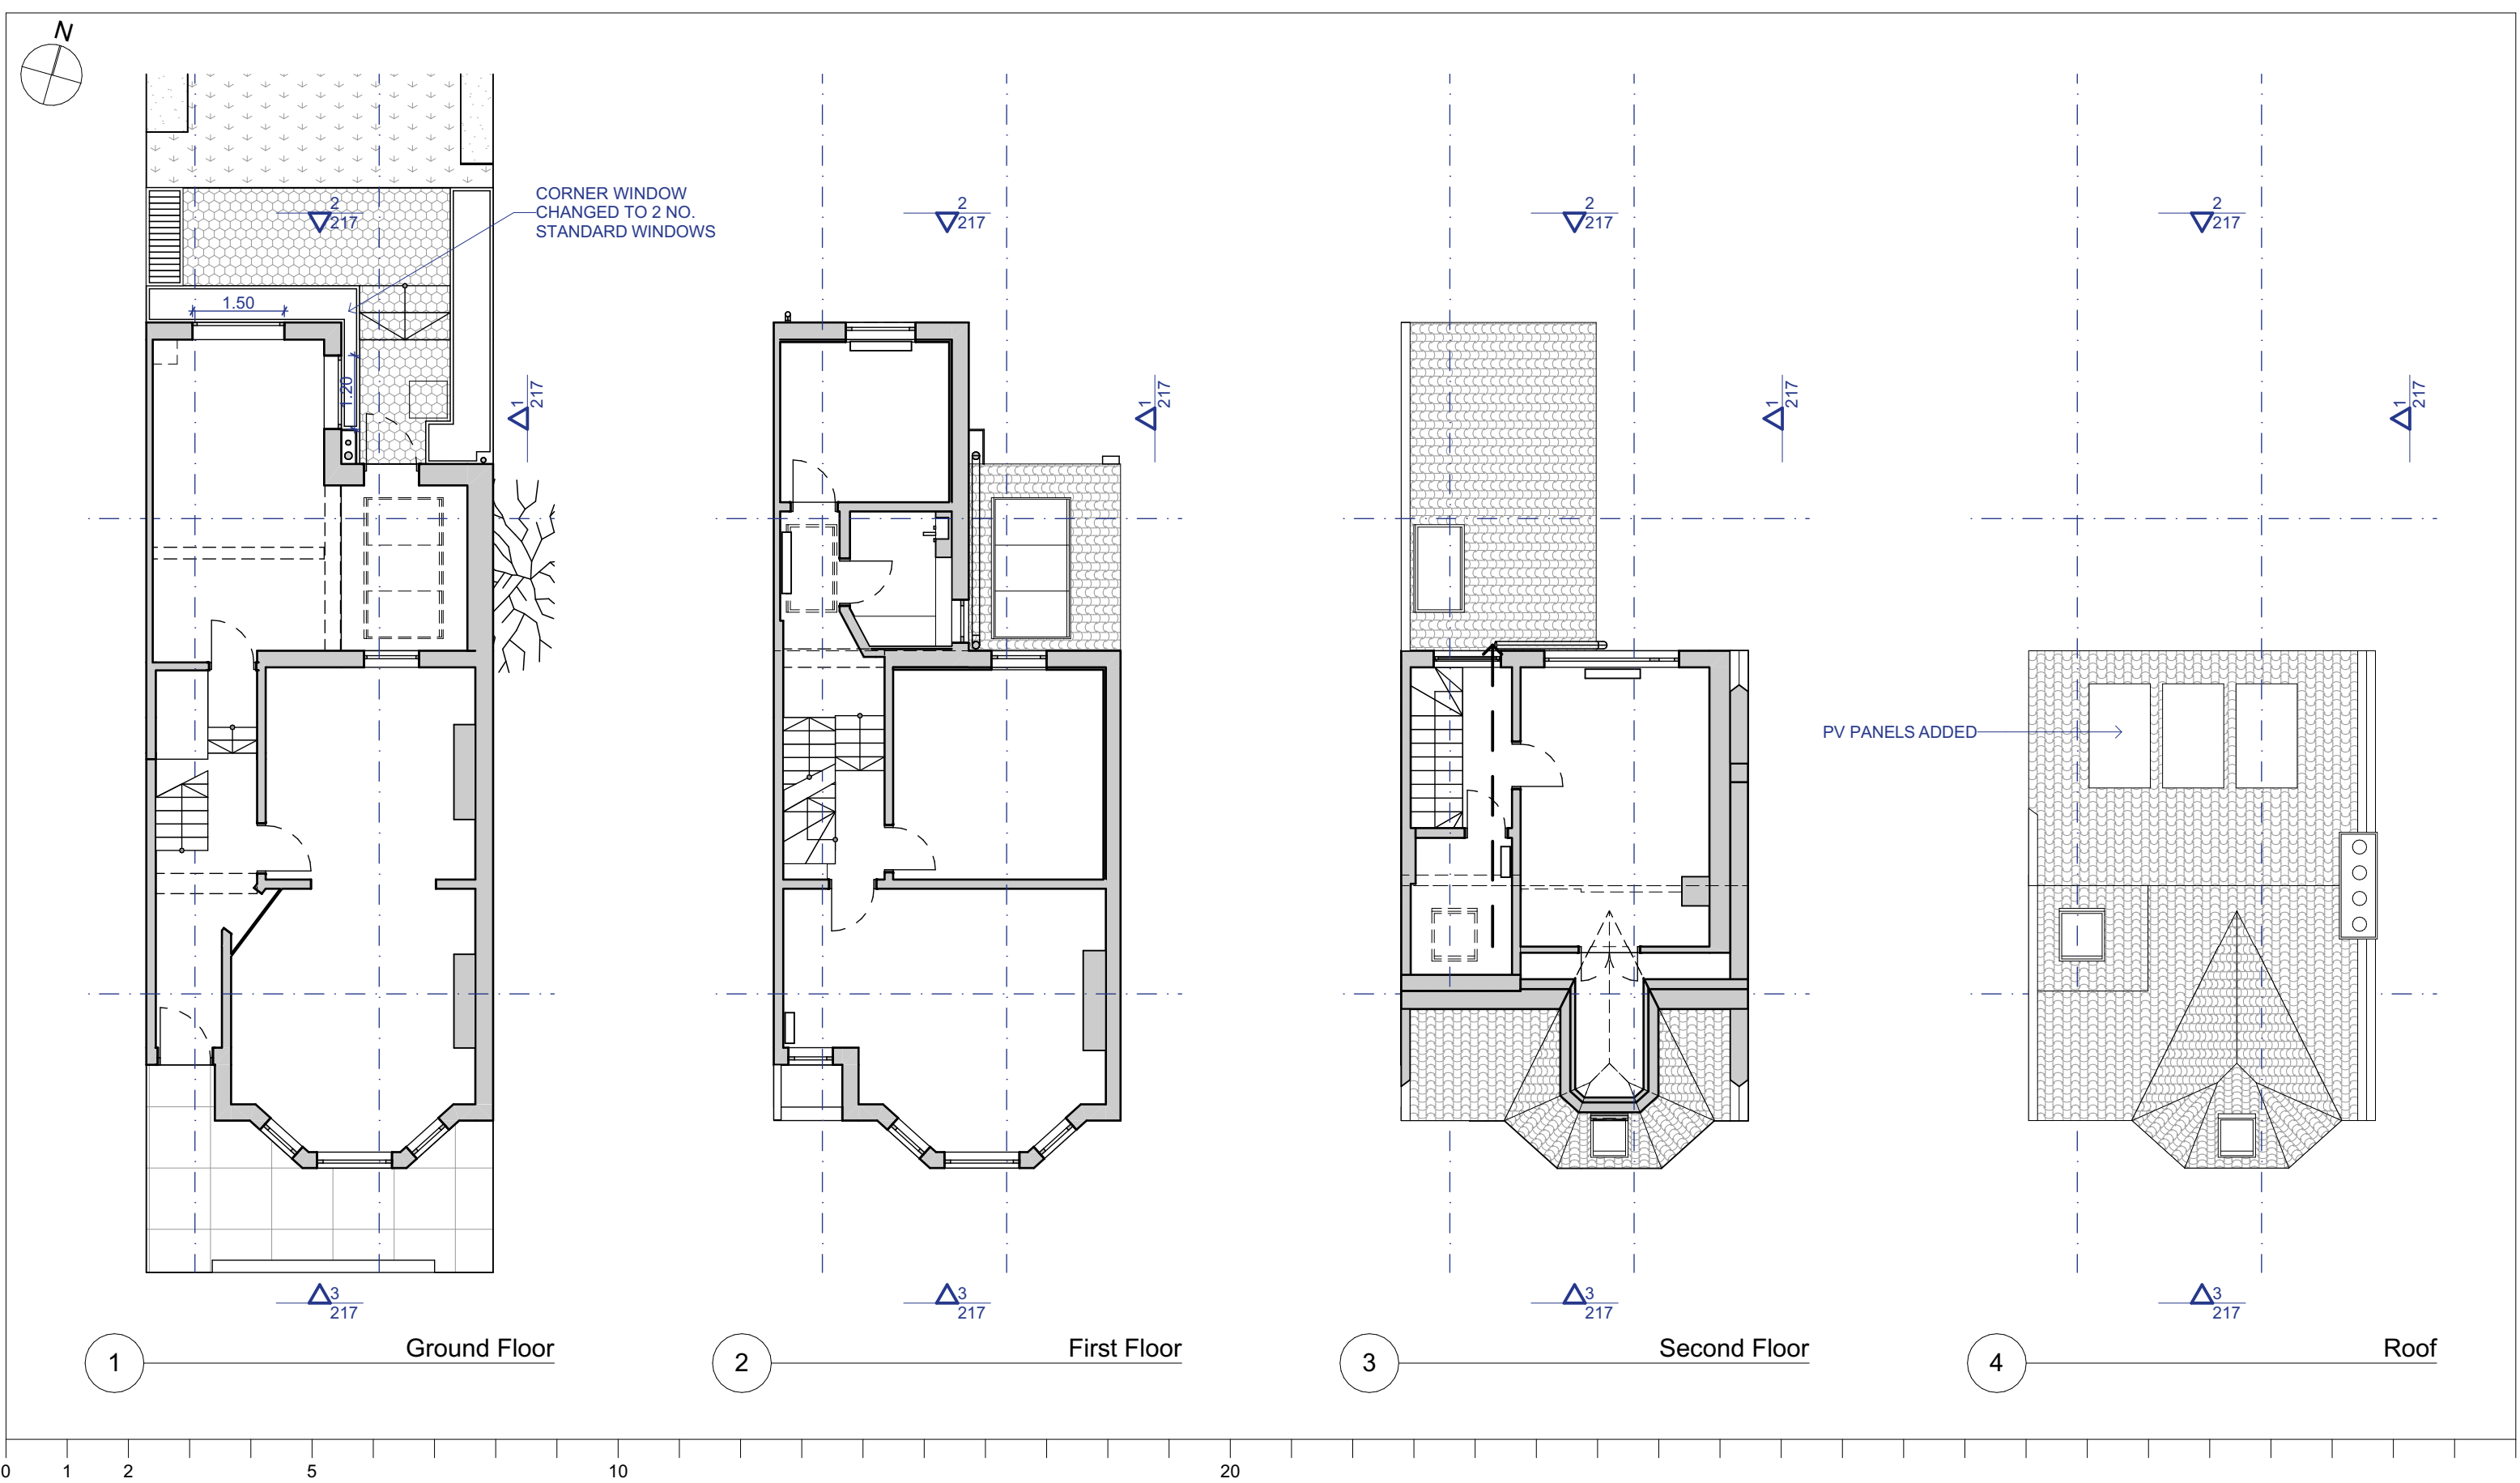

| <div>The drawings show design intent only. All dimensions to be checked on site prior to construction or production. Construction details to be confirmed by contractor/manufacturer by submitting shop drawings for designer's approval.</div> <div>Design/drawing is not to be scaled for production and construction purposes.</div> <div>All discrepancies and omissions on site must be reported to designer for their comments or approval prior to commencing work.</div> <div>All structural design by engineer or contractor. Architects drawings for coordination and set-out only.</div> <div>All electrical, lighting, HVAC, plumbing and ICT designs to be by engineer or contractor. Architects drawings for coordination and set-out only.</div> <div>Designs are subject to approval by statutory authorities and any necessary alterations should be made if required to comply with statutory requirements.</div> <div>All design concepts and drawings are the property of Collective Works LLP. No reproductions, adaptations and/or copies may be made without written consent.</div> <div>© copyright Collective Works LLP, all rights reserved 2023</div> | <div>Drawing PurposeFor Planning</div> <table><thead><tr><th>Revision</th><th>Date</th><th>Purpose</th></tr></thead><tbody><tr><td>00</td><td>06/01/2023</td><td>For Planning</td></tr></tbody></table> |            |              | Revision | Date                                     | Purpose                                    | 00                                | 06/01/2023                      | For Planning                      | <div>Notes</div> <div>DIMENSIONS IN METRES.</div> |  | <div>Architect</div> <div>Collective Works LLP</div> <div>60 Grays Inn Road, Unit 2.01,<br/>London WC1X 8LU</div> <div><div>info@collectiveworks.net<br/>www.collectiveworks.net</div></div> |  | <div>Project</div> <div>0212 Garden Room<br/>2 Eastwood Road<br/>N10 1NL</div> <div>Client</div> <div>HH &amp; BC</div> |  |
|---|---|------------|--------------|----------|------------------------------------------|--------------------------------------------|-----------------------------------|---------------------------------|-----------------------------------|---------------------------------------------------|--|---|--|---|--|
|   | Revision   | Date       | Purpose      |          |                                          |                                            |                                   |                                 |                                   |                                                   |  |   |  |   |  |
|   | 00   | 06/01/2023 | For Planning |          |                                          |                                            |                                   |                                 |                                   |                                                   |  |   |  |   |  |
|   |   |            |              |          |                                          | <div>Title</div> <div>Proposed Plans</div> |                                   |                                 |                                   |                                                   |  |   |  |   |  |
|   |   |            |              |          | <div>Number</div> <div>CW-0212-117</div> |                                            | <div>Scale</div> <div>1:100</div> | <div>Format</div> <div>A3</div> | <div>Revision</div> <div>00</div> |                                                   |  |   |  |   |  |
|   |   |            |              |          |                                          |                                            |                                   |                                 |                                   |                                                   |  |   |  |   |  |