



Changes from approved HGY/2021/2095 & 3342:
Dormers extended
Set back link between dormers added

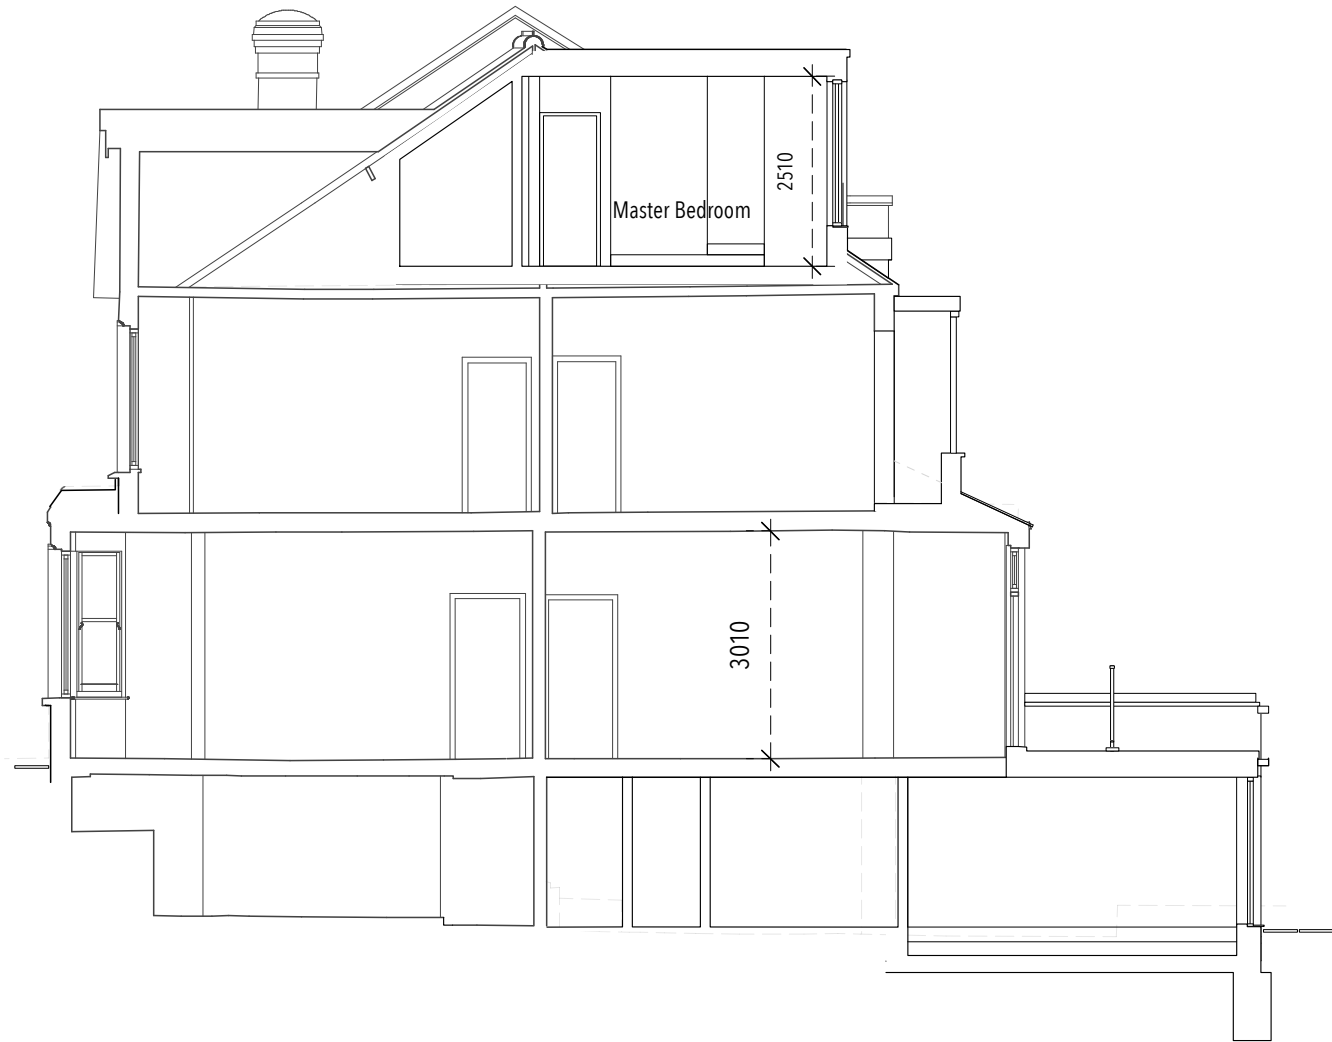

Key	Notes
	Demolish/strip out
	New/make good

10 Donovan Avenue N10 2JX

C T u c k e r R I B A 0 7 8 1 6 9 8 2 6 3 1 i n f o @ c l a r a t u c k e r . c o . u k

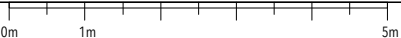

Job/Dwg no: 10DA-PL18E Scale: 1:100@A3 Issued: 06/01/23

Proposals: Section